
SKILLING, HELLE, CHRISTIANSEN, ROBERTSON — Structural & Civil Engineers

PROJECT: THE WORLD TRADE CENTER | TITLE: ELECTRICAL CLOSET AT FLOOR 41 & 75 | DATE: 10/24/69

REVISIONS

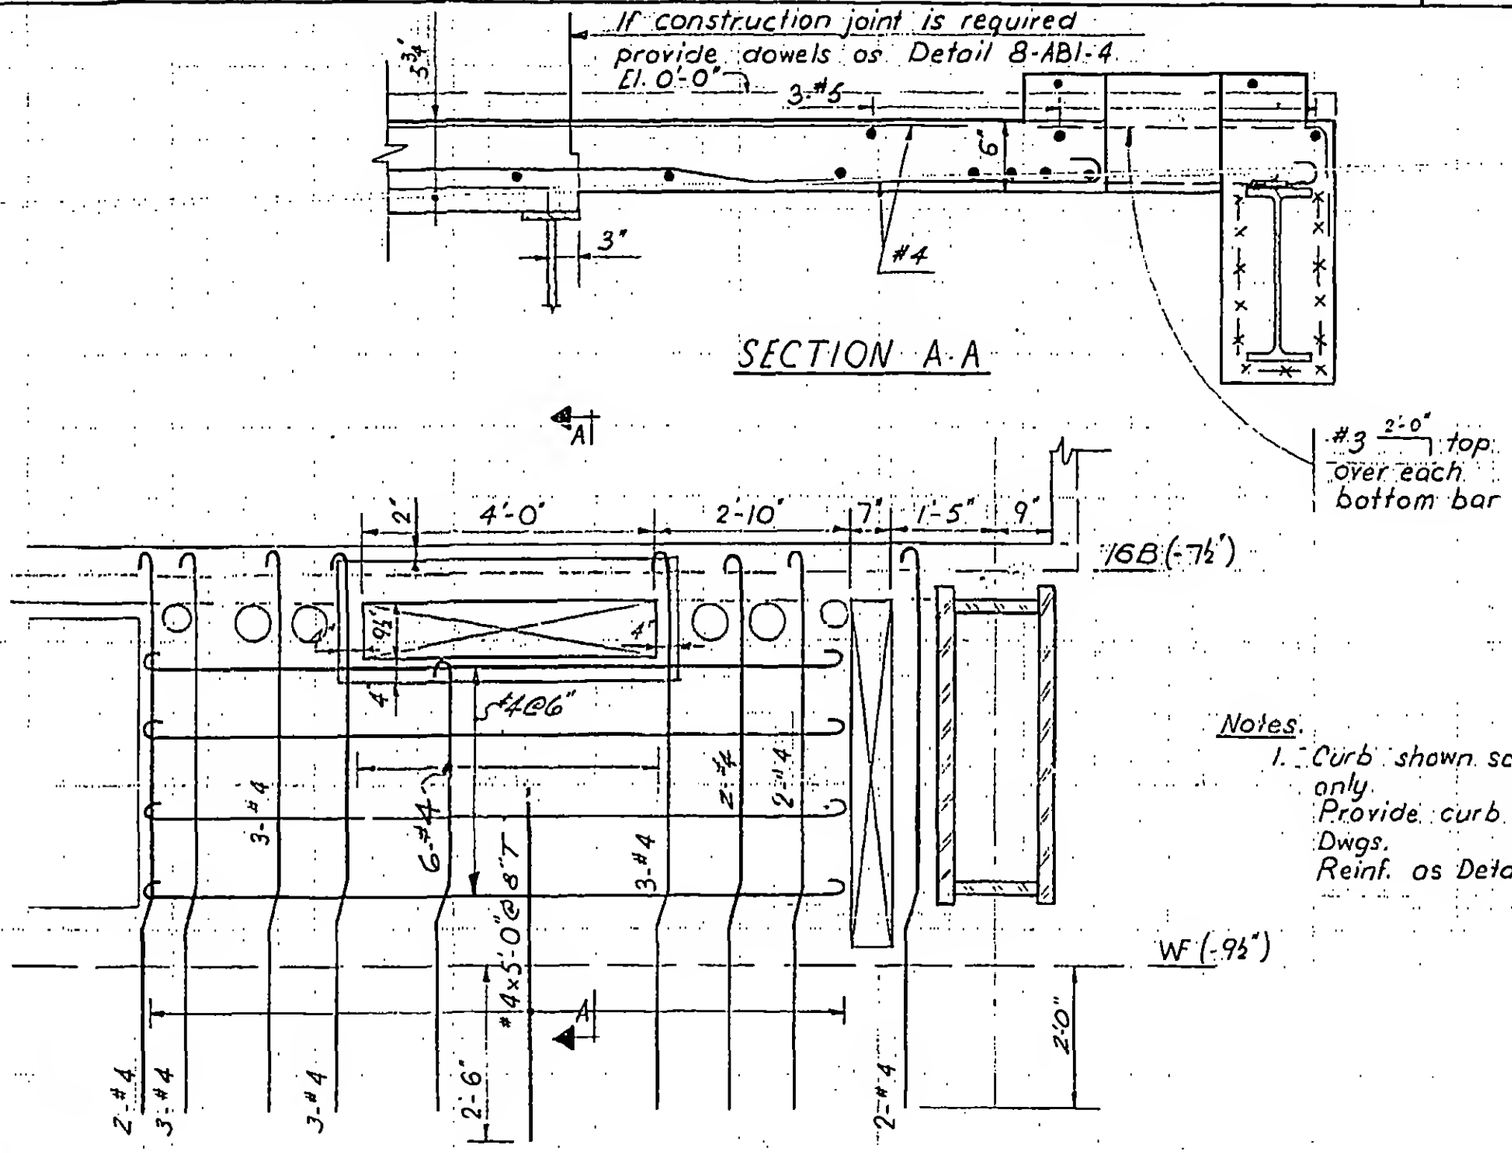

Notes.

1. Curb shown schematically only. Provide curb as Archt. Dwgs. Reinf. as Detail 8-AB1-8.

LICENSED PROFESSIONAL ENGINEER — LESLIE E. ROBERTSON — No. 34380 — UNIVERSITY OF THE STATE OF NEW YORK

DESIGNED: N. M.
DRAWN: T. Torrelonge
REVIEWED:

8-AB3-31.2