
SKILLING - HELLE - CHRISTIANSEN - ROBERTSON Structural & Civil Engineers

PROJECT THE WORLD TRADE CENTER | TITLE SUPPORTS FOR GRATING | DATE 3-1-68

REVISIONS

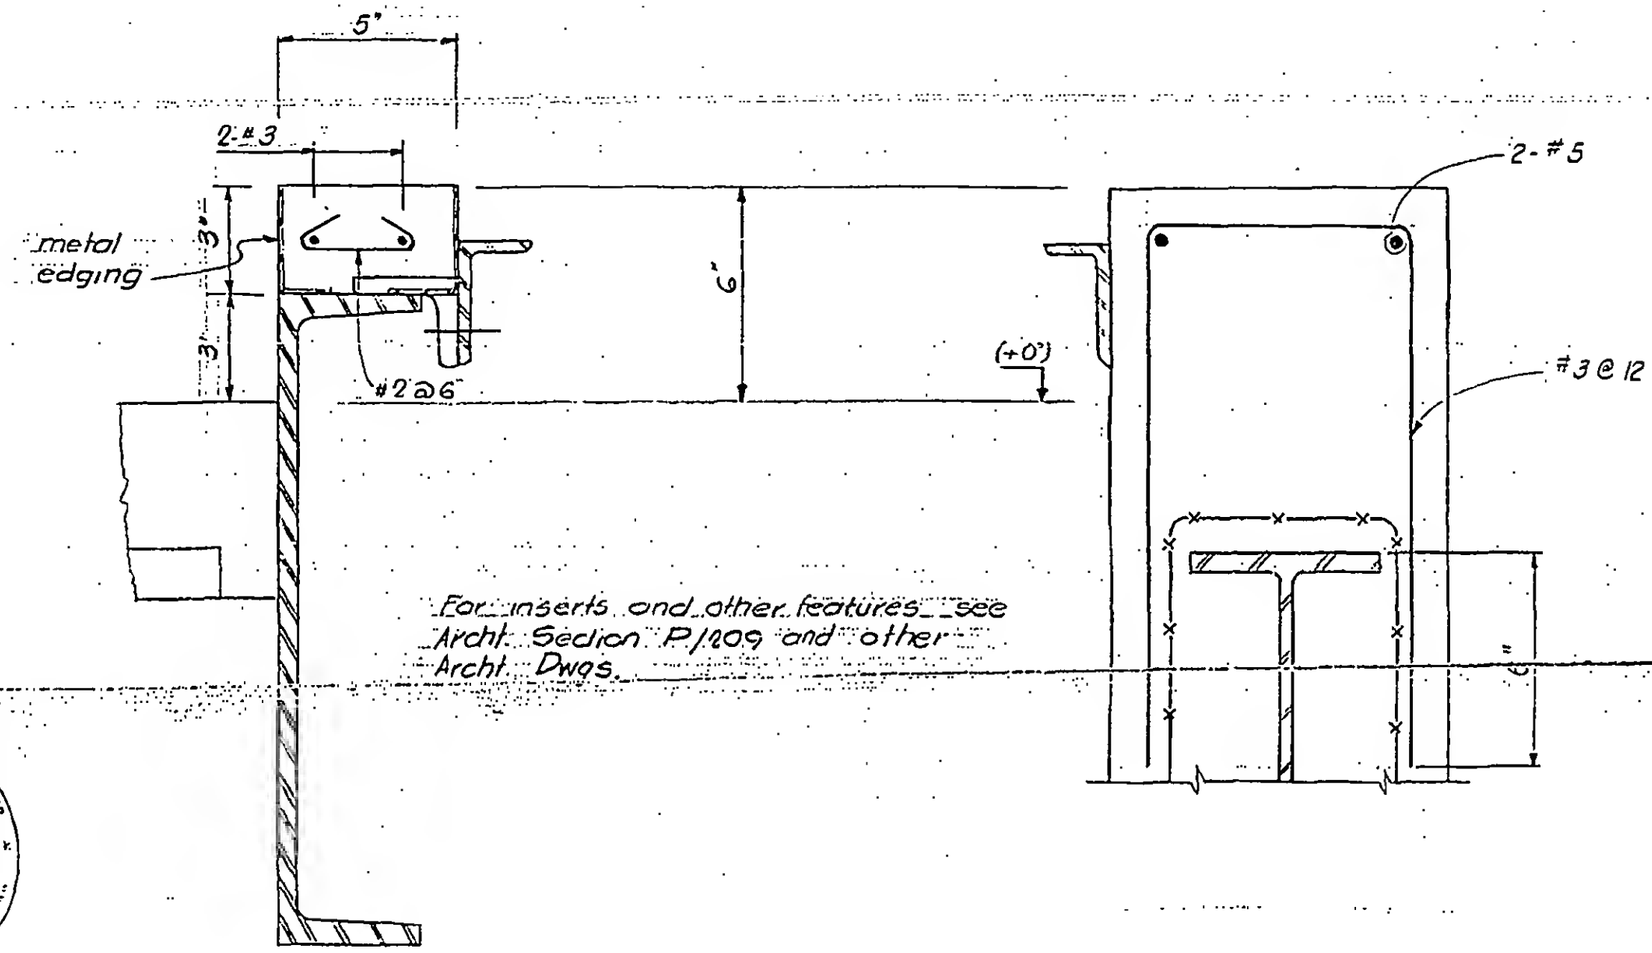

For inserts and other features see Archt. Section P/209 and other Archt. Dwgs.

Section A-A

LICENSED PROFESSIONAL ENGINEER
LESLIE E. ROBERTSON
No. 34360
UNIVERSITY OF THE STATE OF NEW YORK

8-AB3-33.1