
SKILLING, HELLE, CHRISTIANSEN, ROBERTSON — Structural & Civil Engineers

PROJECT: THE WORLD TRADE CENTER | TITLE: SUPPORTS FOR GRATING | DATE: 4-23-69

REVISIONS

NOTES:
1. Form pockets where reqd for machine beams
2. For reinf not shown see 8-AB3-7C

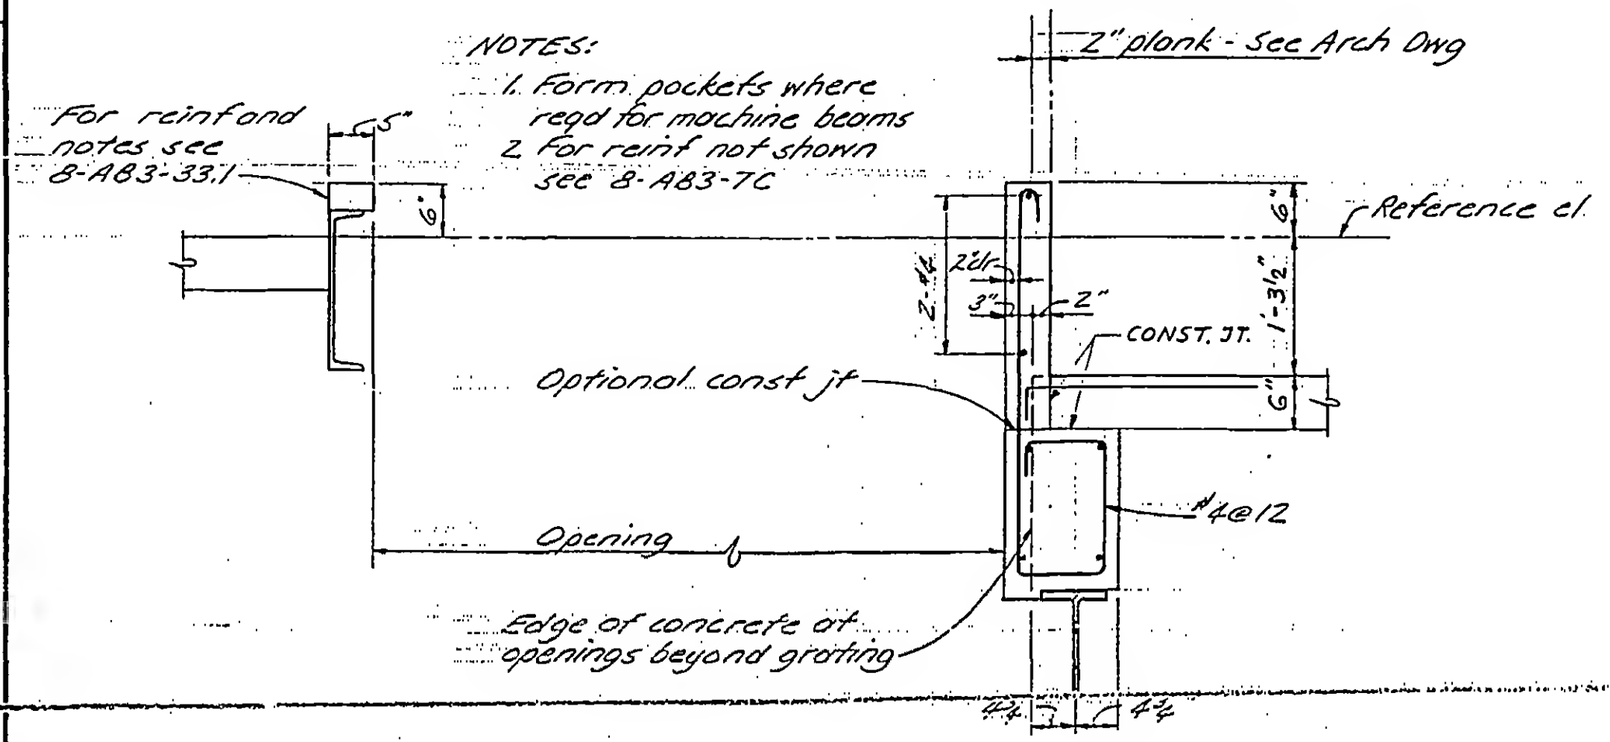

Section B-B

LICENSED PROFESSIONAL ENGINEER
LESLIE E. ROBERTSON
No. 34360
UNIVERSITY OF THE STATE OF NEW YORK

DESIGNED A.L.A.
DRAWN J. Adams
REVISED

8-AB3-33.2