
SKILLING - HELLE - CHRISTIANSEN - ROBERTSON Structural & Civil Engineers

PROJECT THE WORLD TRADE CENTER | TITLE SECTIONS AT FLOOR 110 | DATE 3-1-68 F.S.

REVISIONS

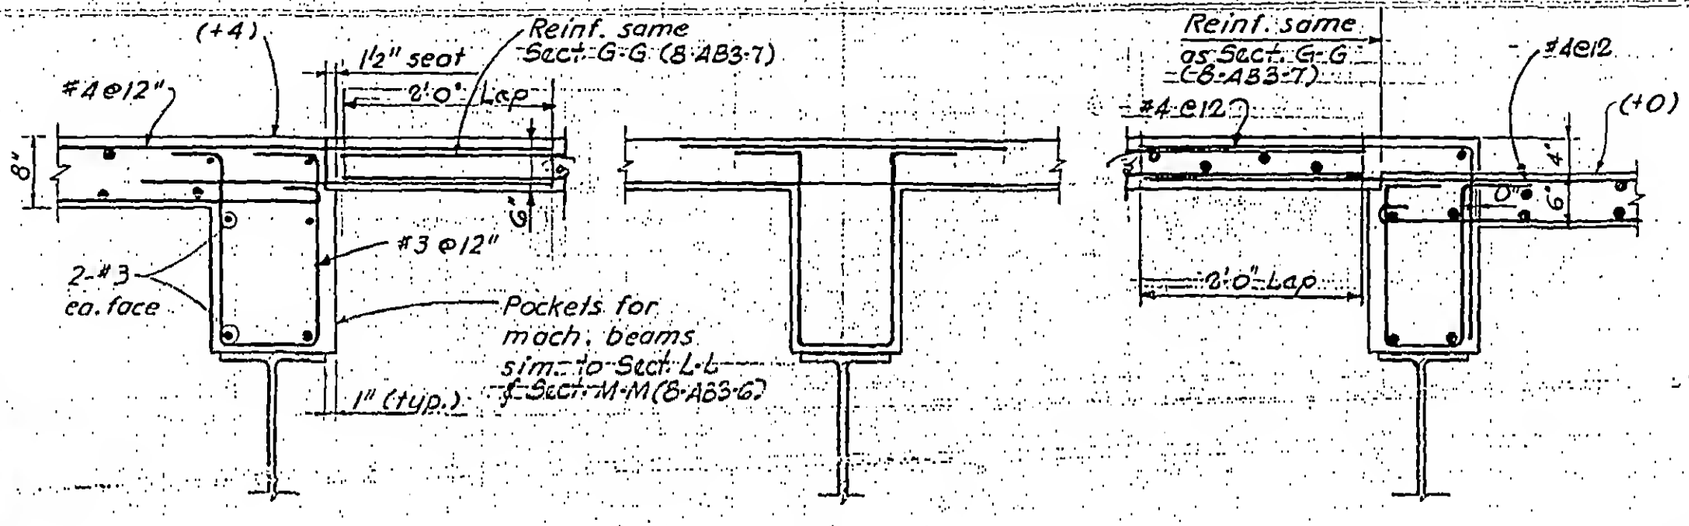

Section A-A

Section B-B

Details not shown - sim to A-A

Section C-C

Details not shown - sim. to A-A

LICENSED PROFESSIONAL ENGINEER LESLIE E. ROBERTSON No. 34360 UNIVERSITY OF THE STATE OF NEW YORK

8-AB3-34.1