
SKILLING - HELLE - CHRISTIANSEN - ROBERTSON. Structural & Civil Engineers

PROJECT THE WORLD TRADE CENTER | TITLE SECTIONS AT FLOOR 2 | DATE 3-1-68


REVISIONS

5/31/68
General Rev.
3-19-69

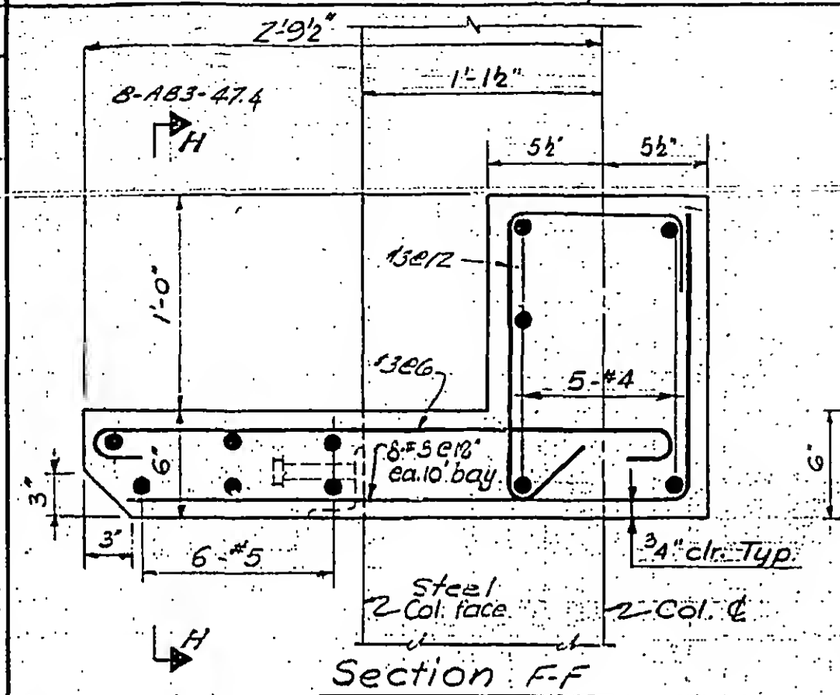


Section F-F

Scale 1½"=1'-0"

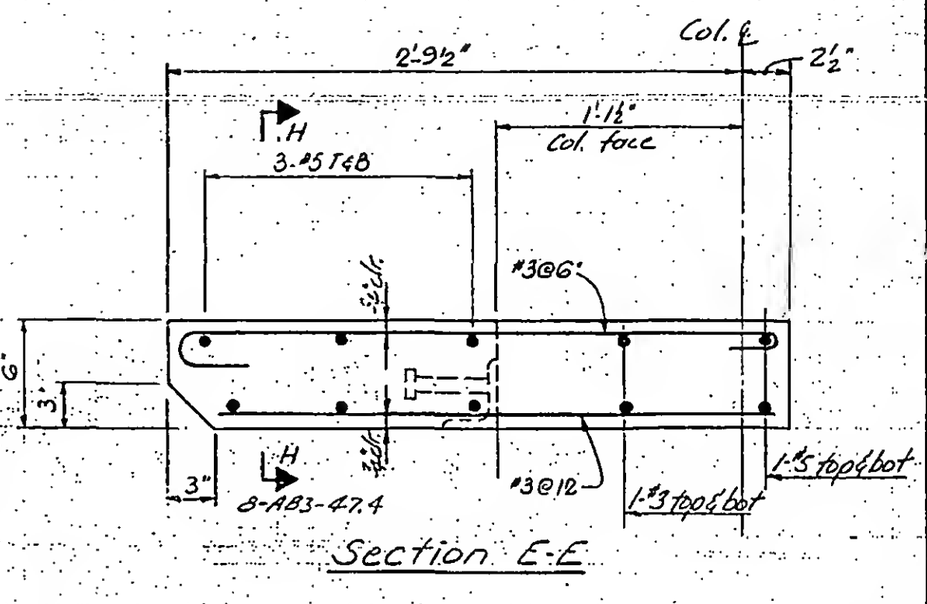

Section E-E

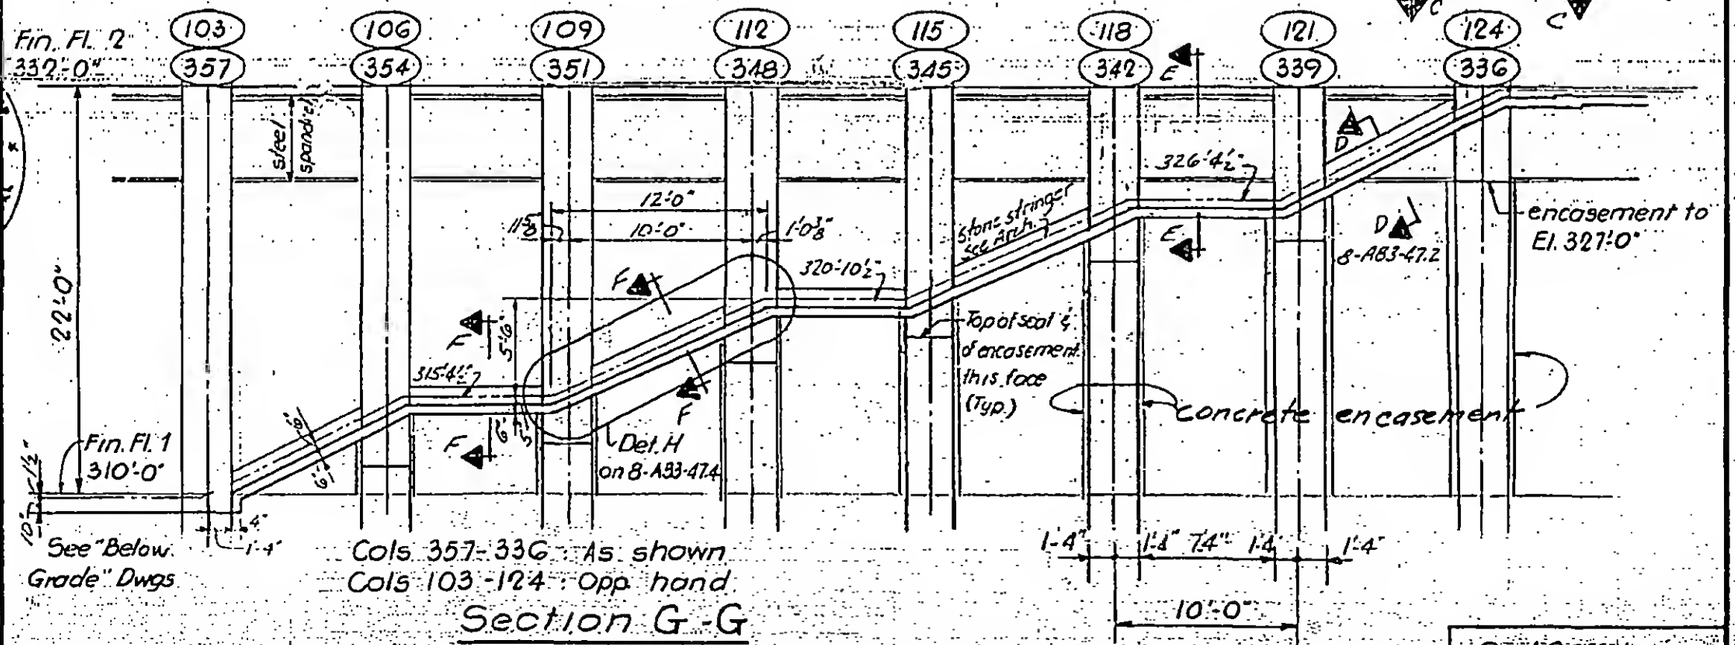

See "Below Grade" Dwgs

Cols 357-336 - As shown
Cols 103-124 - Opp hand

Section G-G

Scale 3/8"=1'-0"

LICENSED PROFESSIONAL ENGINEER
LESLIE E. ROBERTSON
No. 34360
UNIVERSITY OF THE STATE OF NEW YORK

8-AB3-47.3