
SKILLING - HELLE - CHRISTIANSEN - ROBERTSON Structural & Civil Engineers

PROJECT THE WORLD TRADE CENTER | TITLE SECTIONS AT FLOOR 2 | DATE 3-1-68


REVISIONS

3-19-69

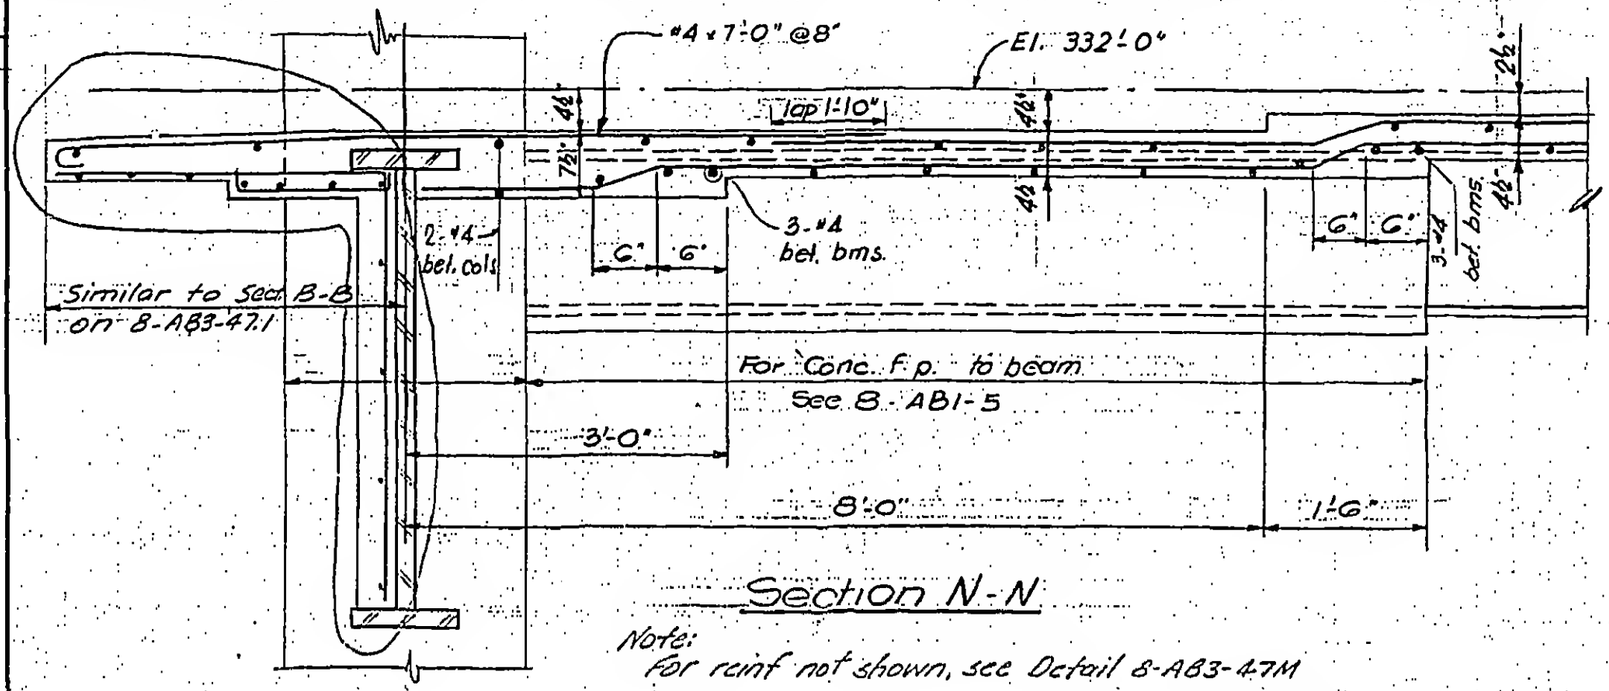


Section N-N

Note:
For reinf not shown, see Detail 8-AB3-47M

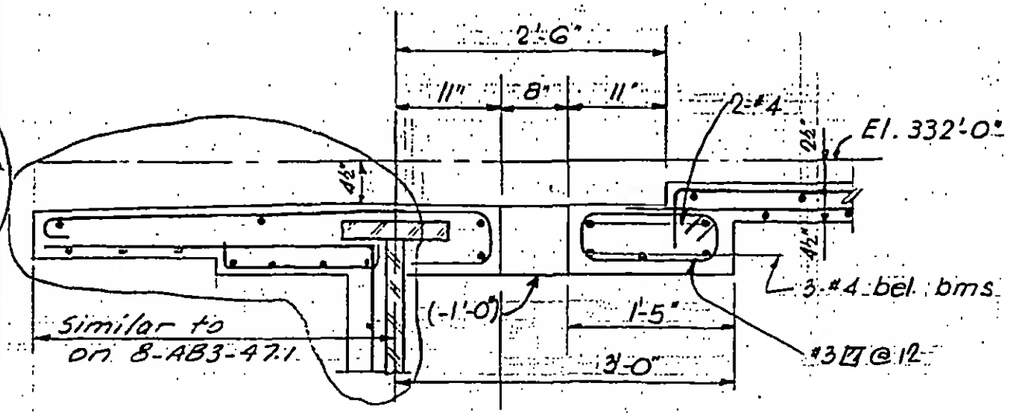

Section P-P

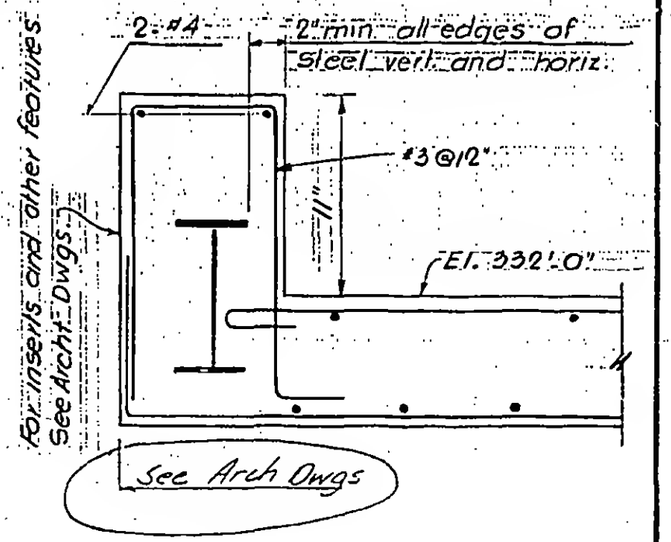

Section Q-Q

8-AB3-47.7

LICENSED PROFESSIONAL ENGINEER
LESLIE E. ROBERTSON
No. 34360
UNIVERSITY OF THE STATE OF NEW YORK