
SKILLING, HELLE, CHRISTIANSEN, ROBERTSON — Structural & Civil Engineers


PROJECT: THE WORLD TRADE CENTER | TITLE: SECTIONS AT FLOOR 2 | DATE: 3-19-69

REVISIONS

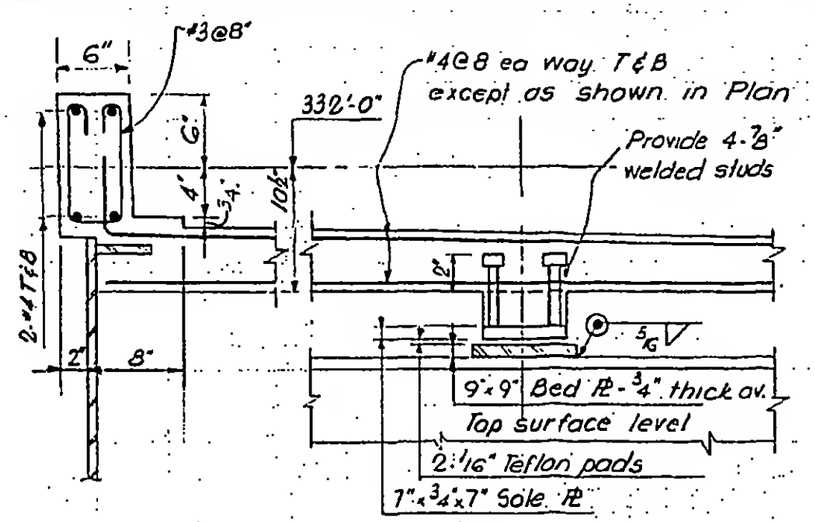

Section S-S

Section T-T

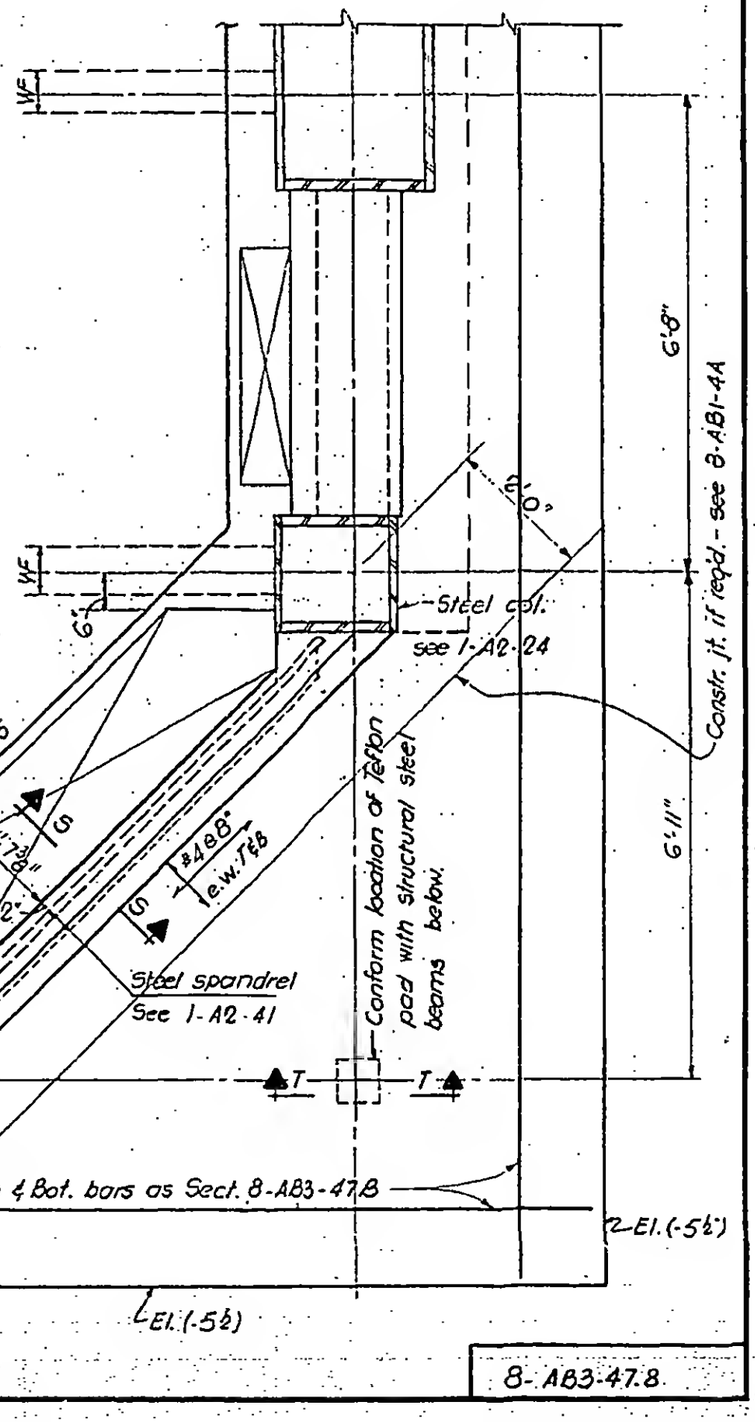

Detail Plan R

8-AB3-47.8

LICENSED PROFESSIONAL ENGINEER
LESLIE E. ROBERTSON
No. 34360
UNIVERSITY OF THE STATE OF NEW YORK

DESIGNED A.L.A.
DRAWN G.T.H.
REVIEWED