SKILLING - HELLE - CHRISTIANSEN - ROBERTSON  Structural & Civil Engineers


PROJECT THE WORLD TRADE CENTER | TITLE TYP. LOCAL ELEVR. LOBBY | DATE 3-1-68

REVISIONS

5/31/68
12-1-70

Notes:

1. For reinf. not shown see 8-AB1-3
2. Dimensions and other data are subject to modification-see Plans.
3. The dimensions marked 2½" partitions apply to the following floors only.
   Flr. 67 Tower A
   Flr. 106 Tower A & B

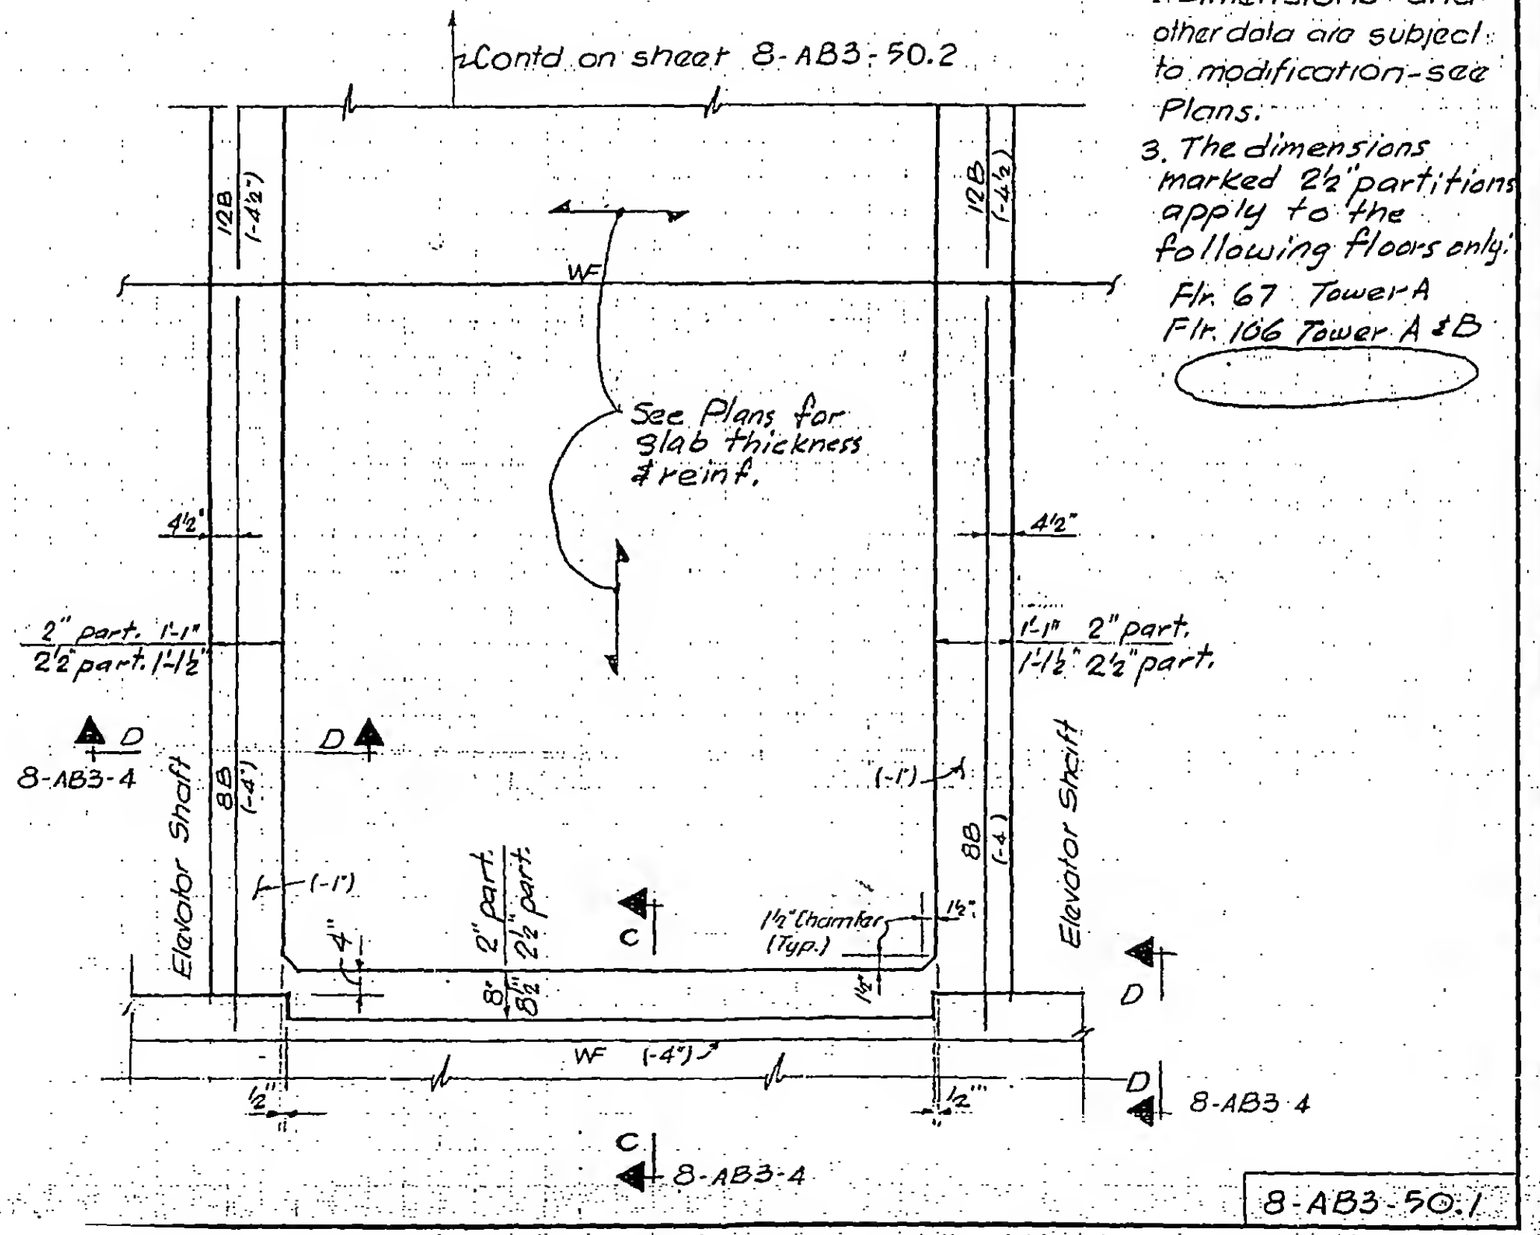


8-AB3-50.1

LICENSED PROFESSIONAL ENGINEER
LESLIE E. ROBERTSON
No. 3436
UNIVERSITY OF THE

17