
SKILLING - HELLE - CHRISTIANSEN - ROBERTSON Structural & Civil Engineers

PROJECT THE WORLD TRADE CENTER | TITLE OPENINGS IN ELECTR. CLOSETS 'C" | DATE 3-1-68

REVISIONS
8-20-68-#9
1-17-69

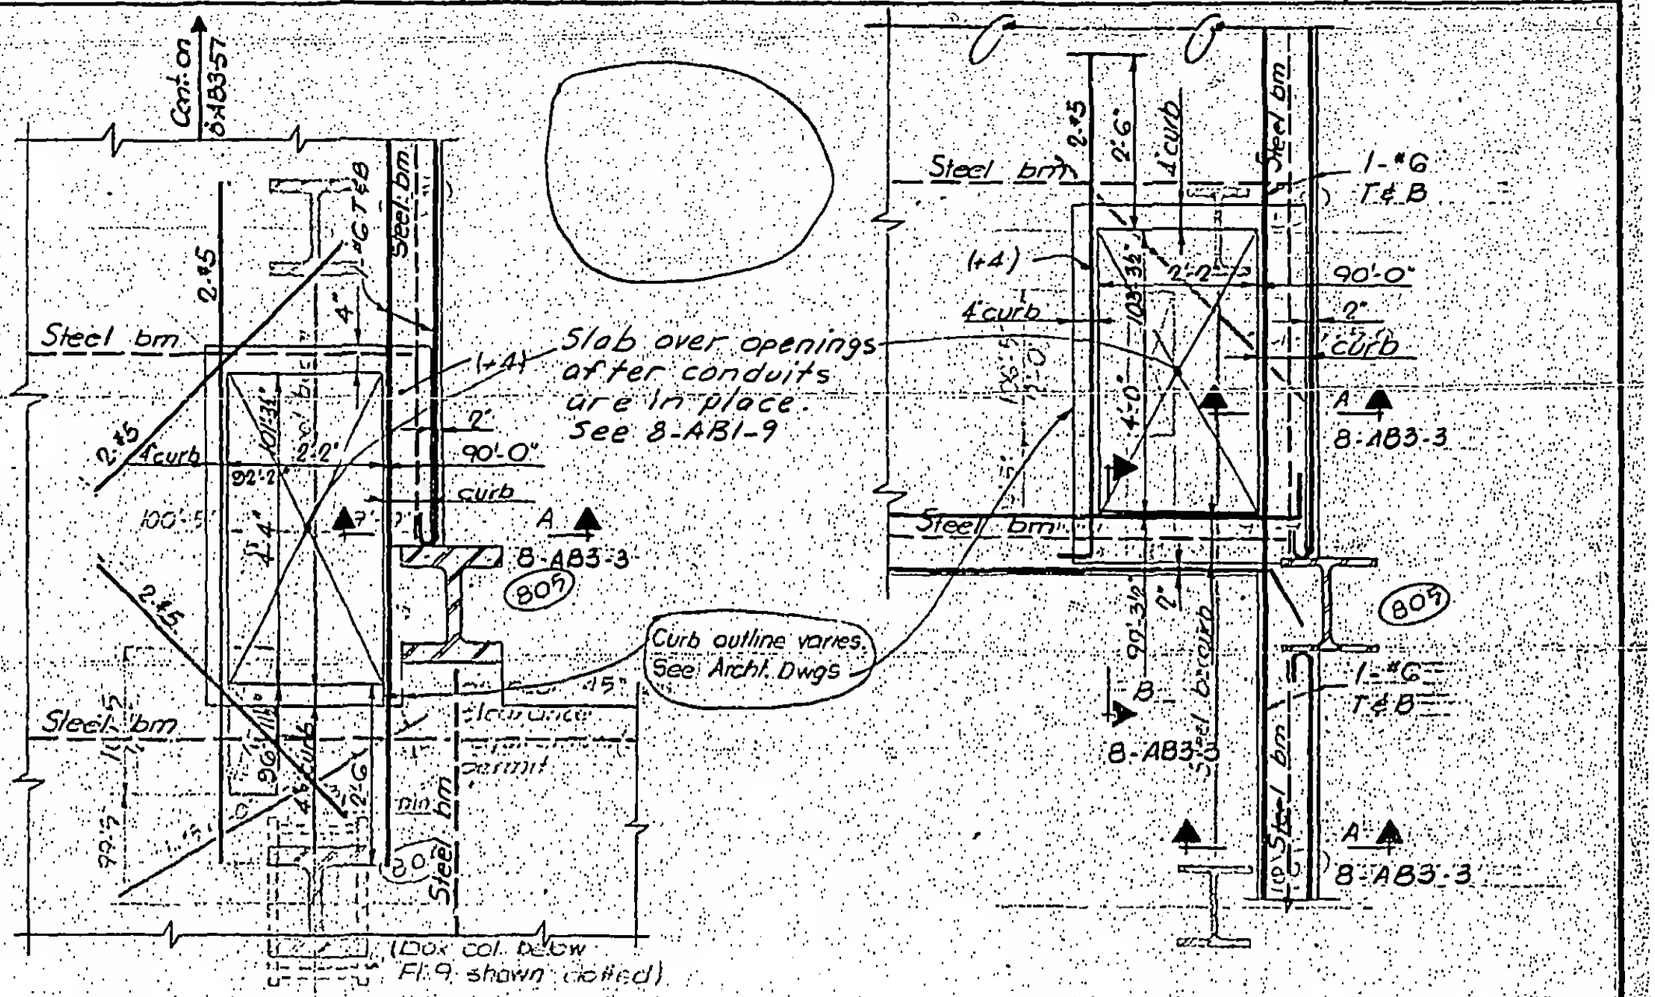

Sublevel 4 - Fl. 75

Floors 2-40 and 44-74
Floor 17 shown. Other floors similar; for modifications see Plans

Floor 76 - 109

Floors 79-107
Floor 87 shown. Other floors similar; for modifications see Plans

Note
Cont around, do not cut, bars running N-S, at opng.

LICENSED PROFESSIONAL ENGINEER LESLIE E. ROBERTSON NO. 34360 STATE OF NEW YORK

8-AB3-53