
SKILLING - HELLE - CHRISTIANSEN - ROBERTSON Structural & Civil Engineers

PROJECT THE WORLD TRADE CENTER | TITLE SHAFTS AT CORNERS OF CORE | DATE 3-1-68

REVISIONS

4-8-69

Cols 501, 1008 shown. Cols. 508, 1001 opposite hand

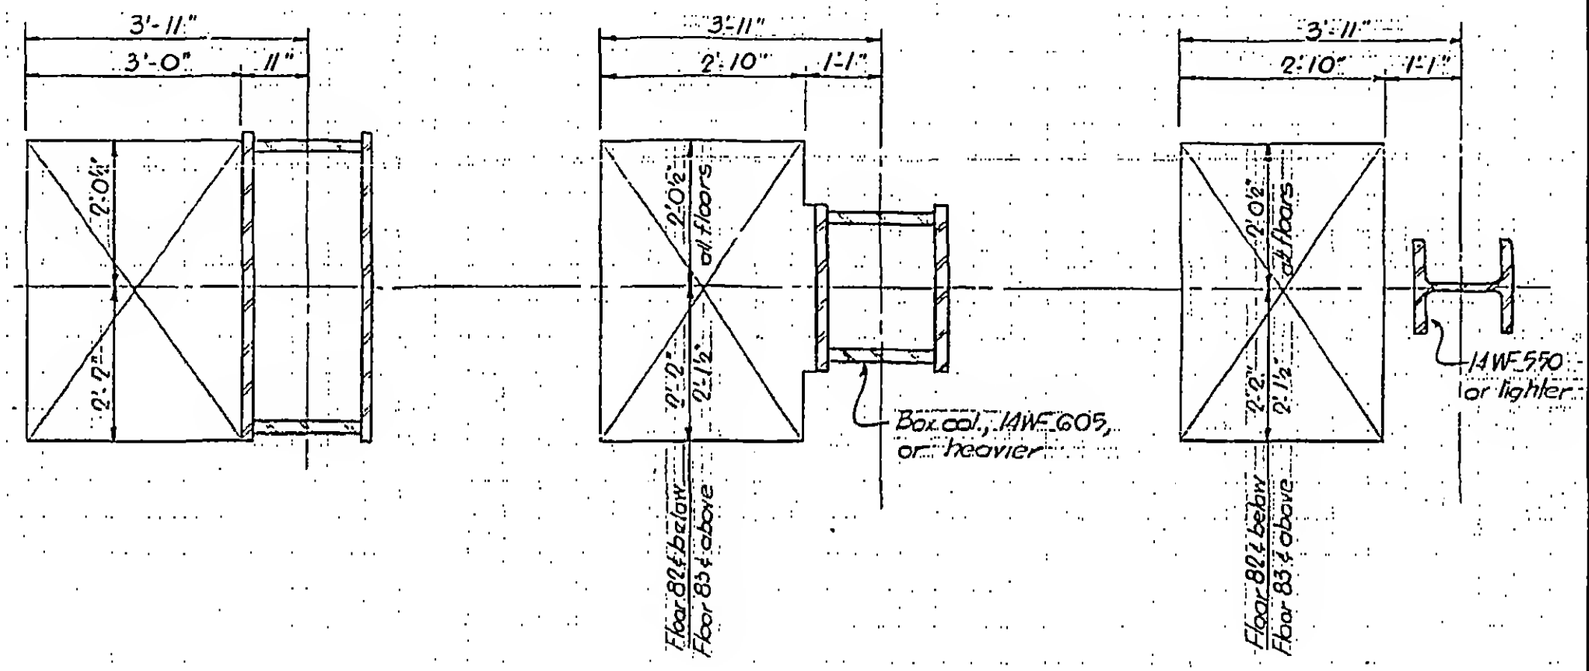

Detail A Detail B Detail C

LICENSED PROFESSIONAL ENGINEER LESLIE E. ROBERTSON No. 34360 UNIVERSITY OF THE STATE OF NEW YORK

8-AB3-55.1