
SKILLING, HELLE, CHRISTIANSEN, ROBERTSON — Structural & Civil Engineers

PROJECT: THE WORLD TRADE CENTER | TITLE: SHAFTS AT CORNERS OF CORE | DATE: 12-16-68

REVISIONS

4-8-69

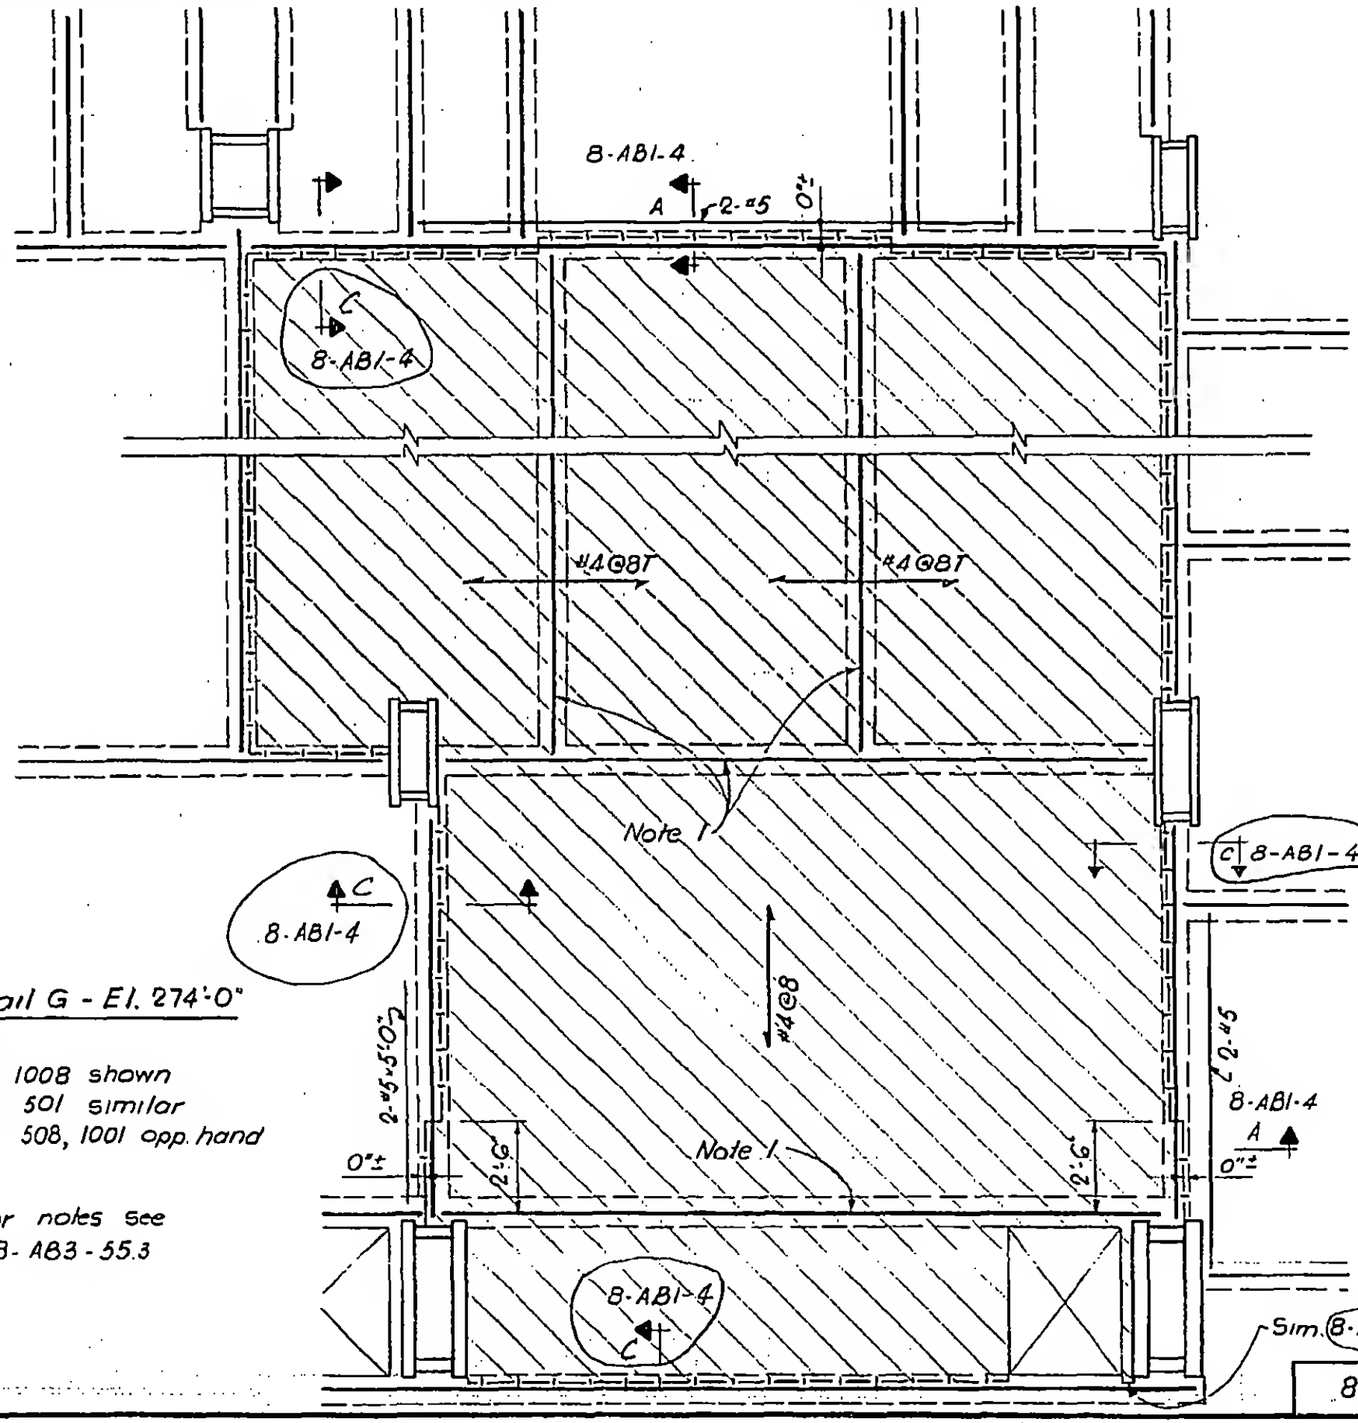

Detail G - El. 274'-0"

Col. 1008 shown
Col. 501 similar
Cols. 508, 1001 opp. hand

For notes see
8-AB3-55.3

LICENSED PROFESSIONAL ENGINEER
LESLIE E. ROBERTSON
No. 34360
UNIVERSITY OF THE STATE OF NEW YORK

DESIGNED A.L.A.
DRAWN G.T.H.
REVIEWED

8-AB3-55.5