
SKILLING, HELLE, CHRISTIANSEN, ROBERTSON — Structural & Civil Engineers

PROJECT: THE WORLD TRADE CENTER | TITLE: SHAFTS AT CORNERS OF CORE | DATE: 4-8-69

REVISIONS

GEN. REV. 5-15-69

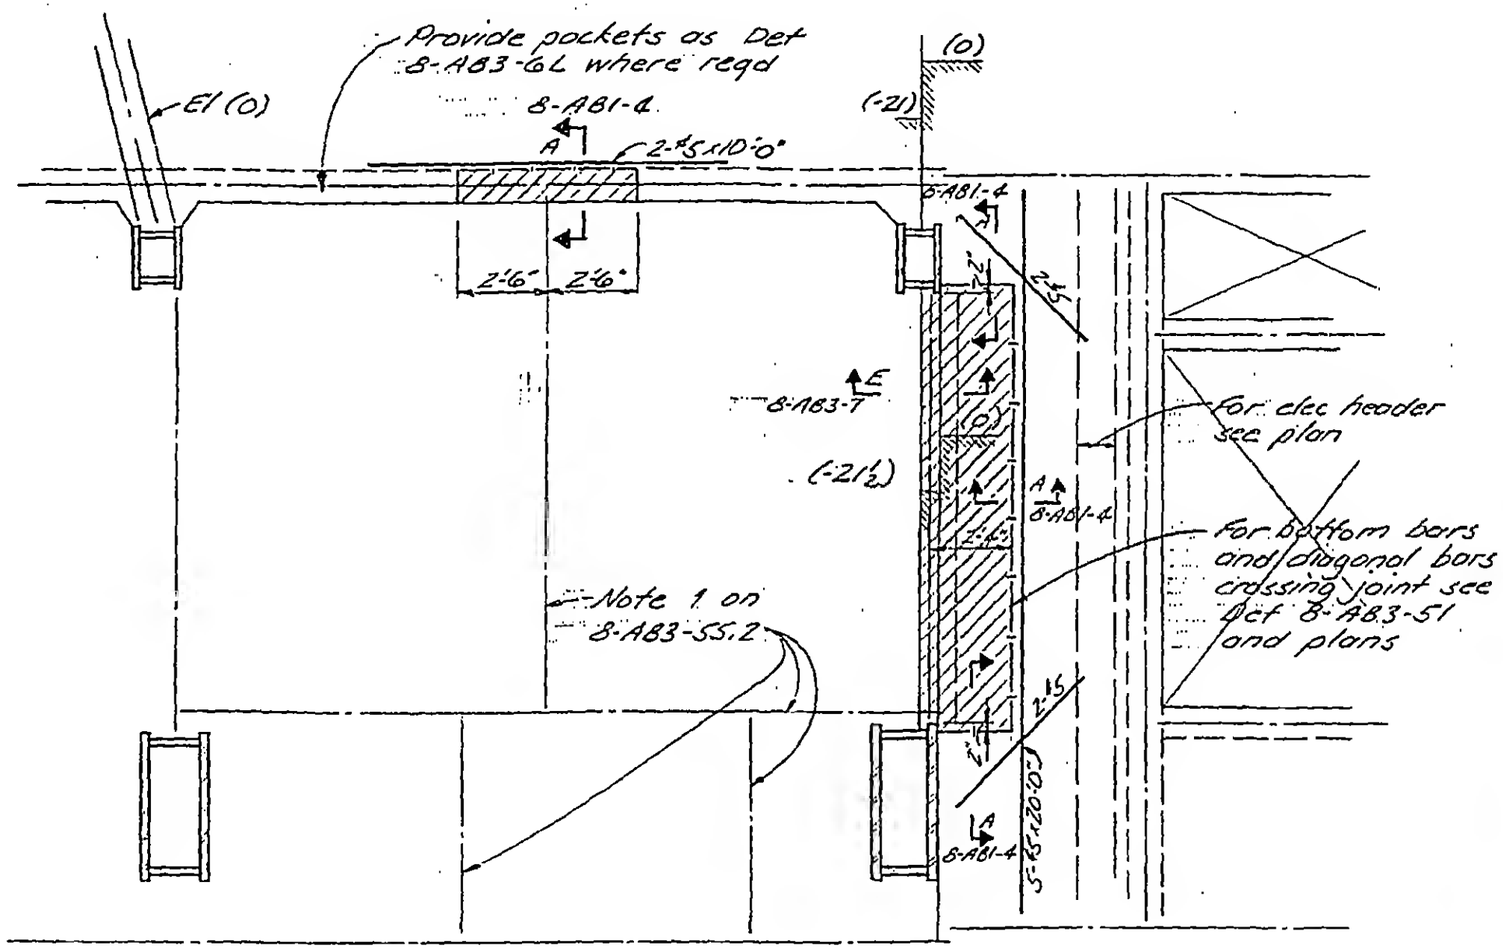

Detail K

Drawn for Floor 47 at col. 1008
Other locations similar and/or opp. hand

LICENSED PROFESSIONAL ENGINEER
LESLIE E. ROBERTSON
No. 34360
UNIVERSITY OF THE STATE OF NEW YORK

DESIGNED A.L.A

DRAWN J. Hains

REVIEWED