

SKILLING, HELLE, CHRISTIANSEN, ROBERTSON — Structural & Civil Engineers

PROJECT THE WORLD TRADE CENTER | TITLE SLAB BETWEEN MENS TOILET EXHAUST AND ELE. SHAFTS | DATE 10-24-69

REVISIONS

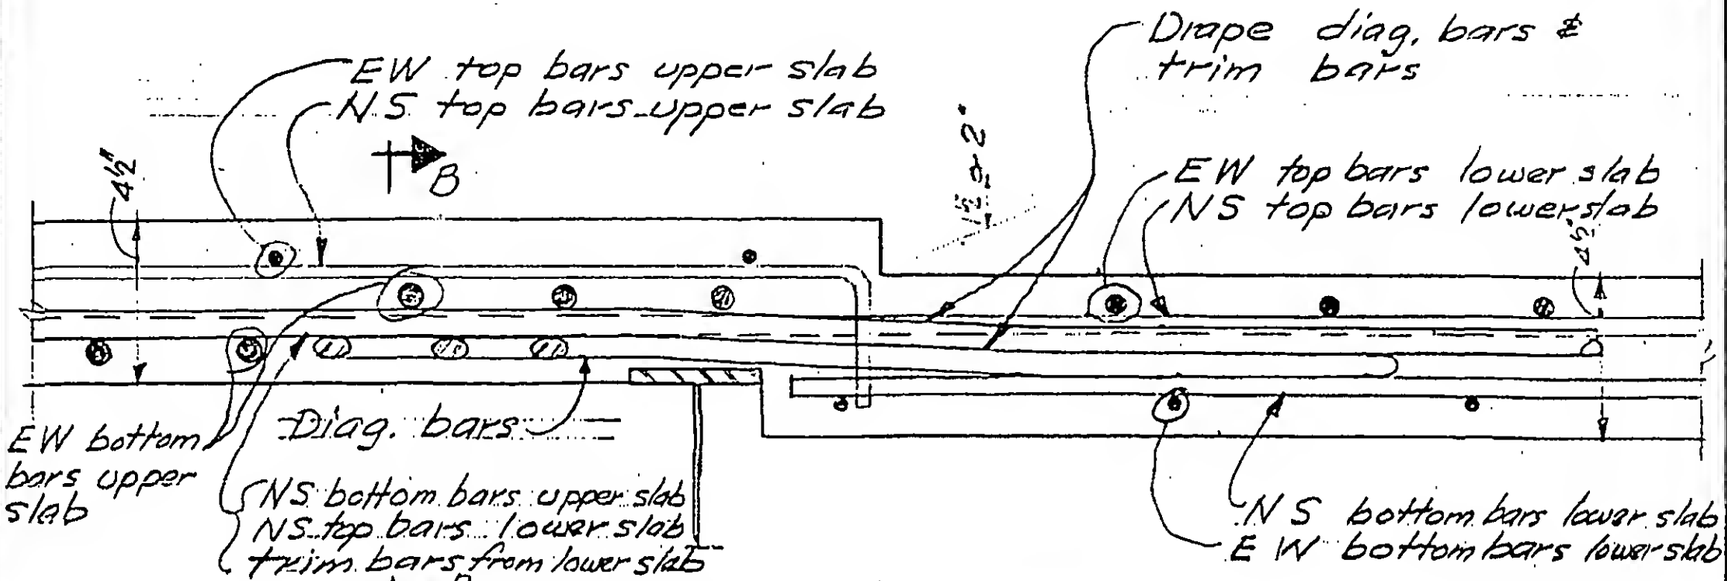

Section A-A
no scale

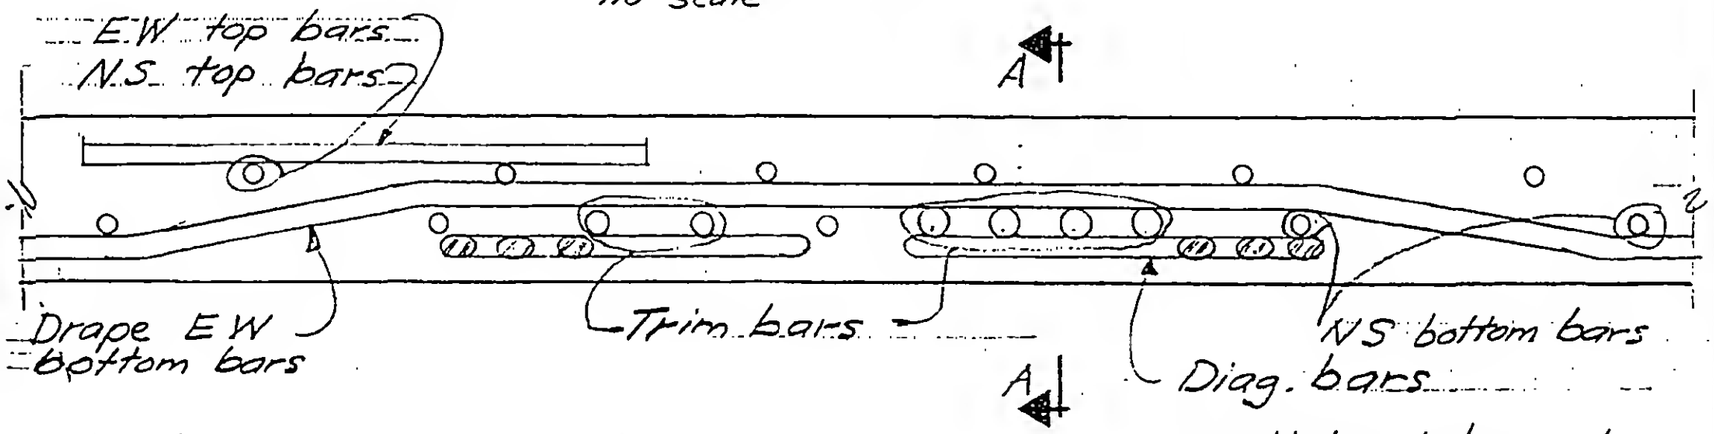

Section B-B
no scale

Note: Interrupt raiser bars as req'd.

LICENSED PROFESSIONAL ENGINEER
LESLIE E. ROBERTSON
No. 34380
UNIVERSITY OF THE STATE OF NEW YORK

DESIGNED

DRAWN D.C.Huggins

REVIEWED

8.AB3-SC.2