
SKILLING - HELLE - CHRISTIANSEN - ROBERTSON — Structural & Civil Engineers

PROJECT THE WORLD TRADE CENTER | TITLE REINF. DETAIL AT OPENING BETWEEN COLS. 705 & 706 | DATE 3-1-68

REVISIONS

1 - 17 - 69

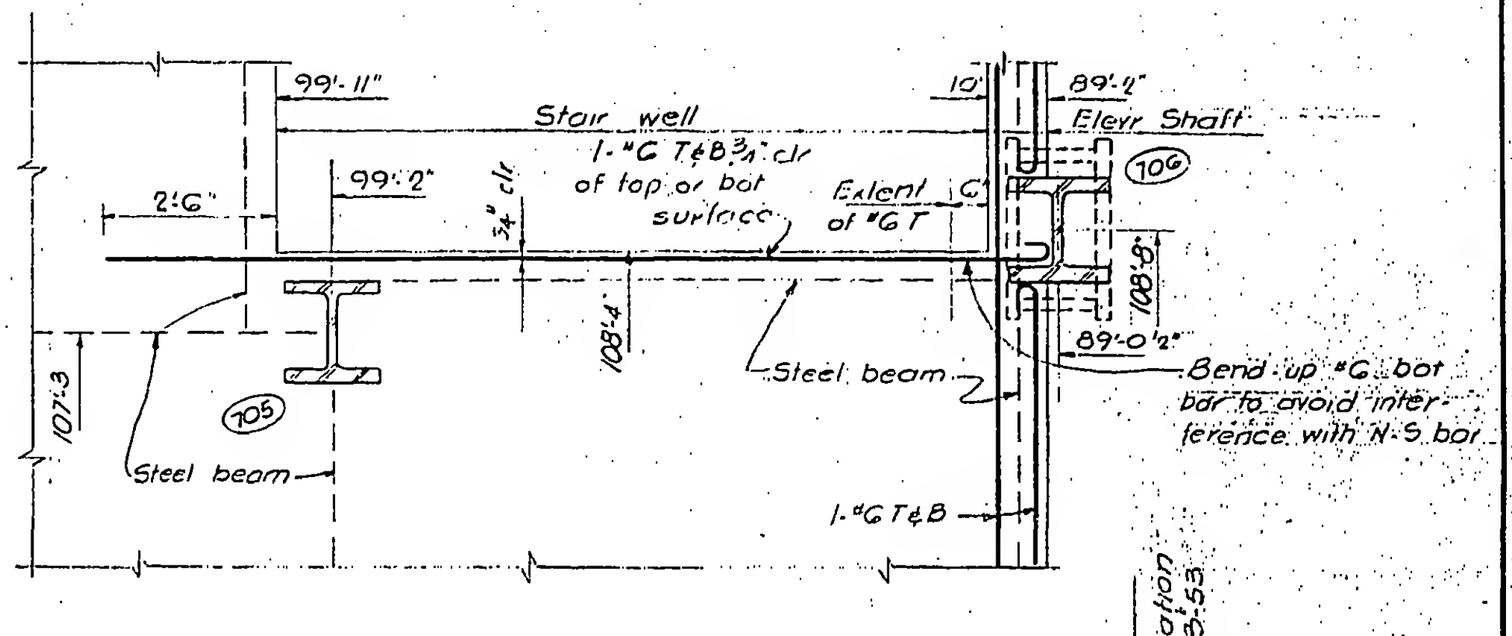

Floor 49 shown. Floors 9-25, 44-62 similar

LICENSED PROFESSIONAL ENGINEER
LESLIE E. ROBERTSON
No. 34360
UNIVERSITY OF THE STATE OF NEW YORK

8-AB3-57