
SKILLING, HELLE, CHRISTIANSEN, ROBERTSON — Structural & Civil Engineers

PROJECT: THE WORLD TRADE CENTER | TITLE: TELEPHONE CLOSET AT COLS. 502, 506, 1003 & 1006 AT EL (40'). | DATE: 3/13/70

REVISIONS

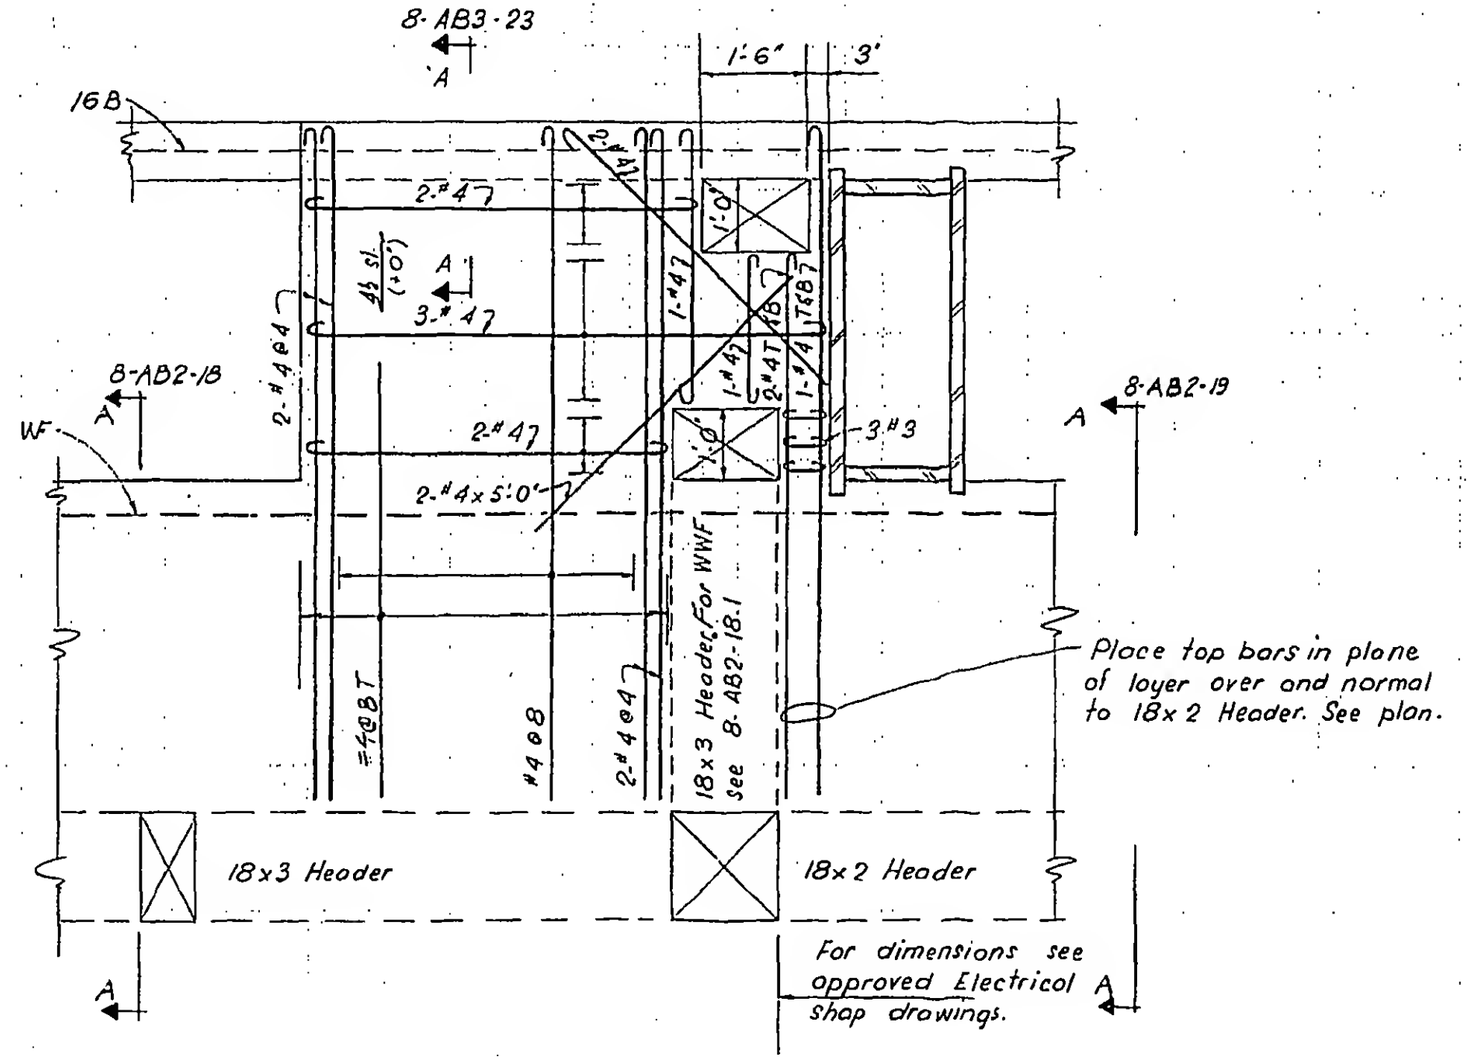

LICENSED PROFESSIONAL ENGINEER — LESLIE E. ROBERTSON — No. 34360 — UNIVERSITY OF THE STATE OF NEW YORK

DESIGNED: T. O'Neill

DRAWN: T. Terrelonge

REVIEWED:

8-AB3-60