
SKILLING, HELLE, CHRISTIANSEN, ROBERTSON . Structural & Civil Engineers

PROJECT THE WORLD TRADE CENTER | TITLE ELECTRICAL CLOSET AT COLS. 505 & 1004 AT EL(+0") | DATE 3/19/70

REVISIONS

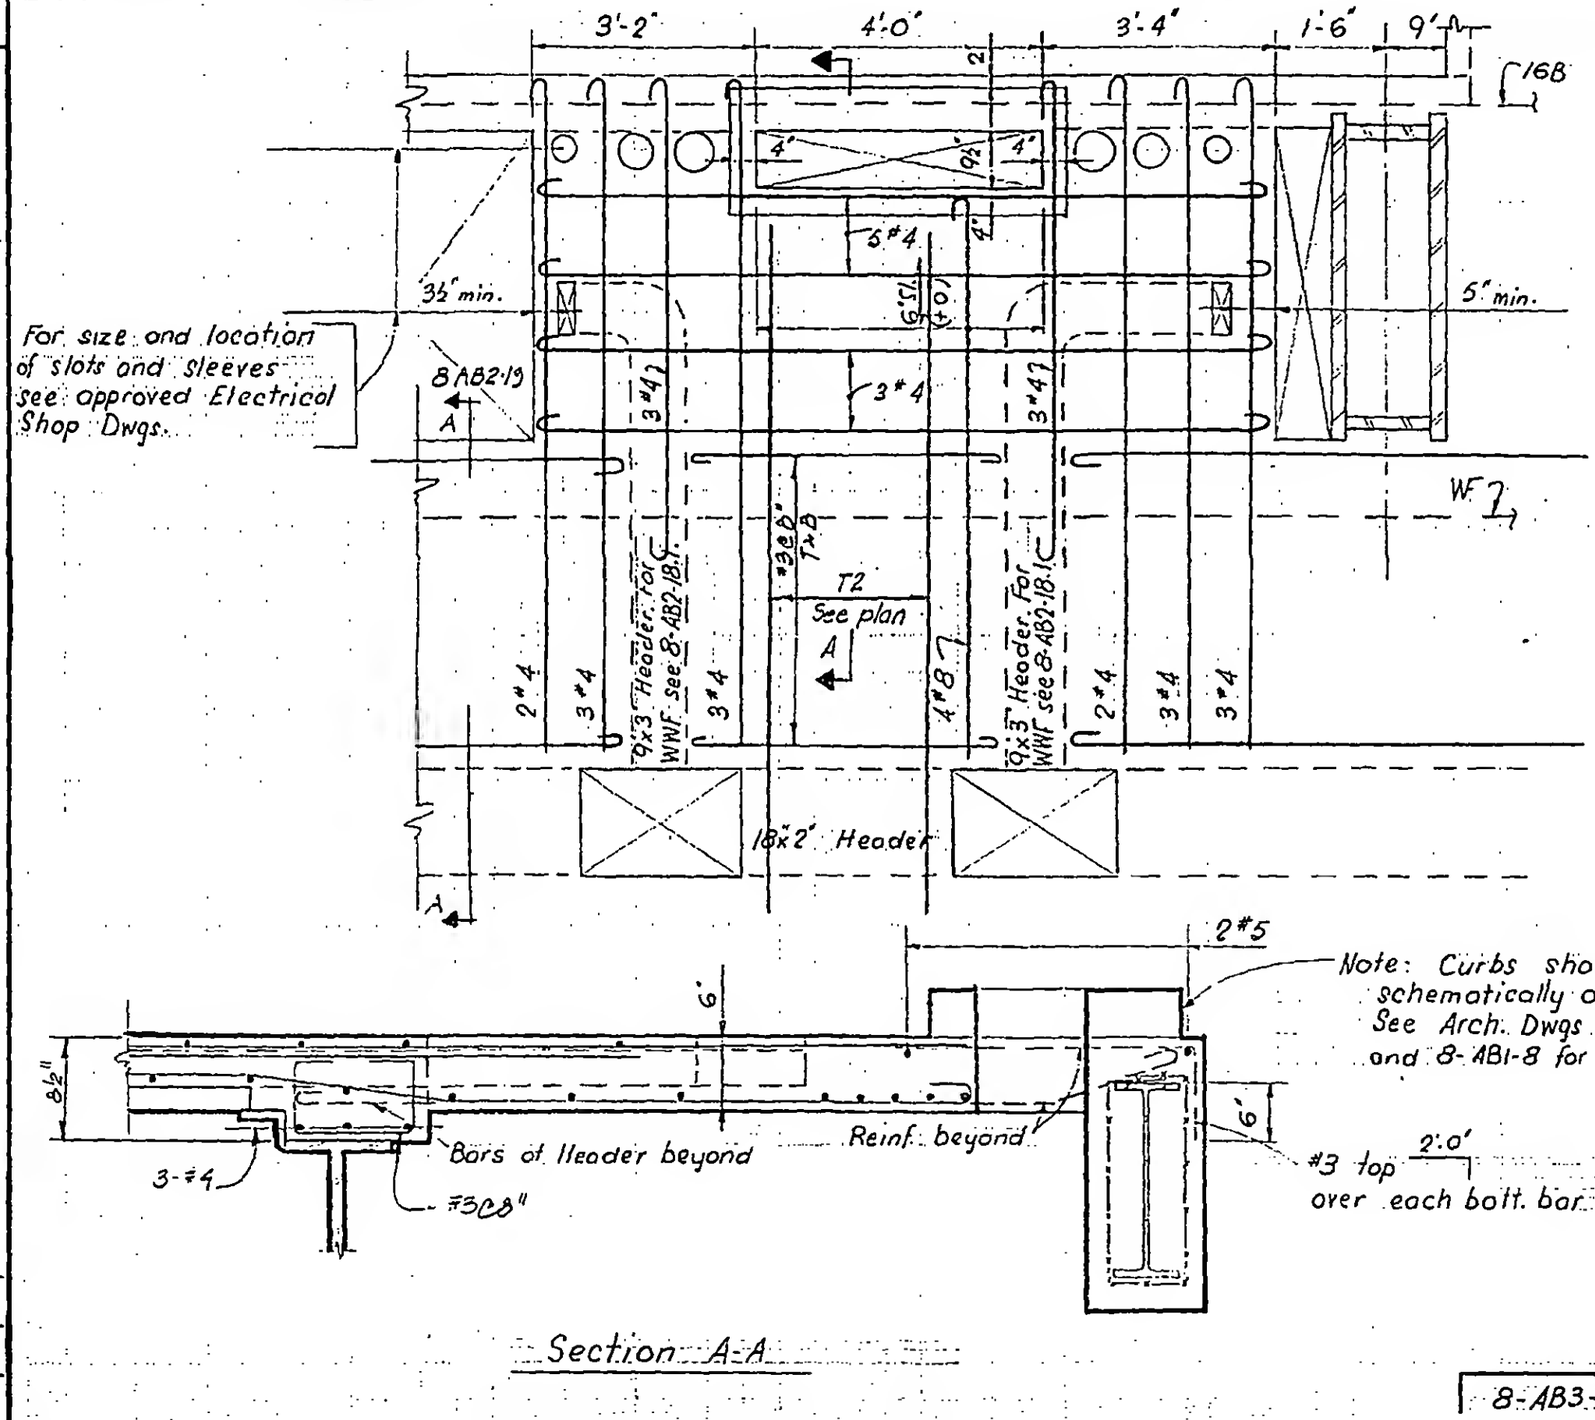

Section A-A

8-AB3-61

LICENSED PROFESSIONAL ENGINEER LESLIE E. ROBERTSON No. 34360 UNIVERSITY OF THE STATE OF NEW YORK

DESIGNED T O'Neill

DRAWN T. Terrelonge

REVIEWED