
WTCI-1064-LERA

SKILLING - HELLE - CHRISTIANSEN - ROBERTSON Structural & Civil Engineers

PROJECT THE WORLD TRADE CENTER | TITLE SUBLEVEL #5 ENCASEMENT OF STRUCTURAL STEEL | DATE 5-1-68

REVISIONS

5-9-69

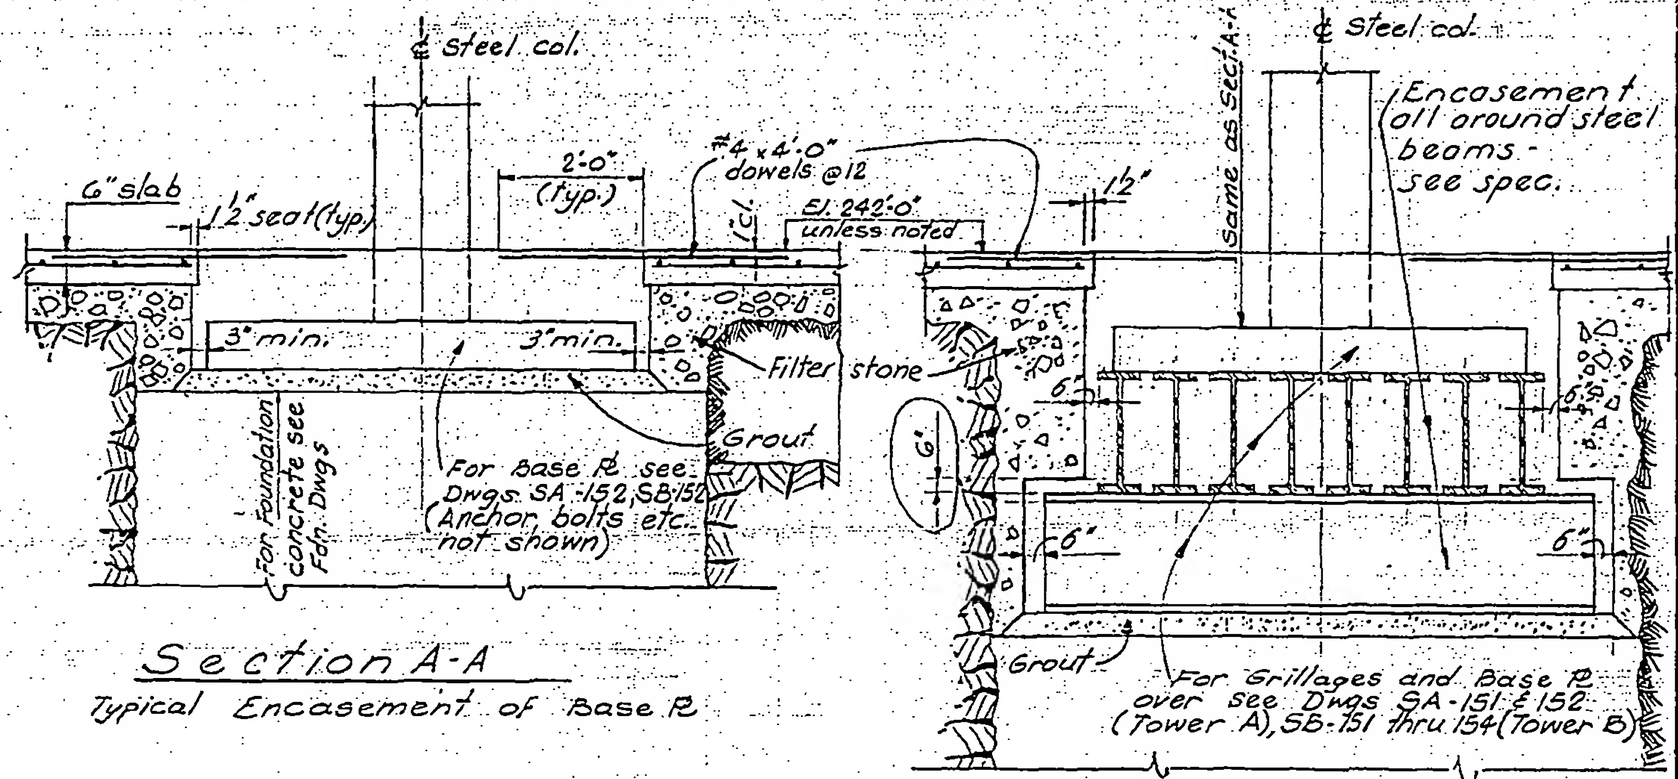

Section A-A

Typical Encasement of Base Pl.

Section B-B

Typical at Foundation Grillages

Note to Sections A-A & B-B
Remove all forms.

LICENSED PROFESSIONAL ENGINEER LESLIE E. ROBERTSON No. 34360 STATE OF NEW YORK

8-AB4-2.1