

SKILLING - HELLE - CHRISTIANSEN - ROBERTSON Structural & Civil Engineers

PROJECT	TITLE	DATE
THE WORLD TRADE CENTER	SUBLEVEL #5, ENCASEMENT OF STRUCTURAL STEEL	5-1-68

REVISIONS

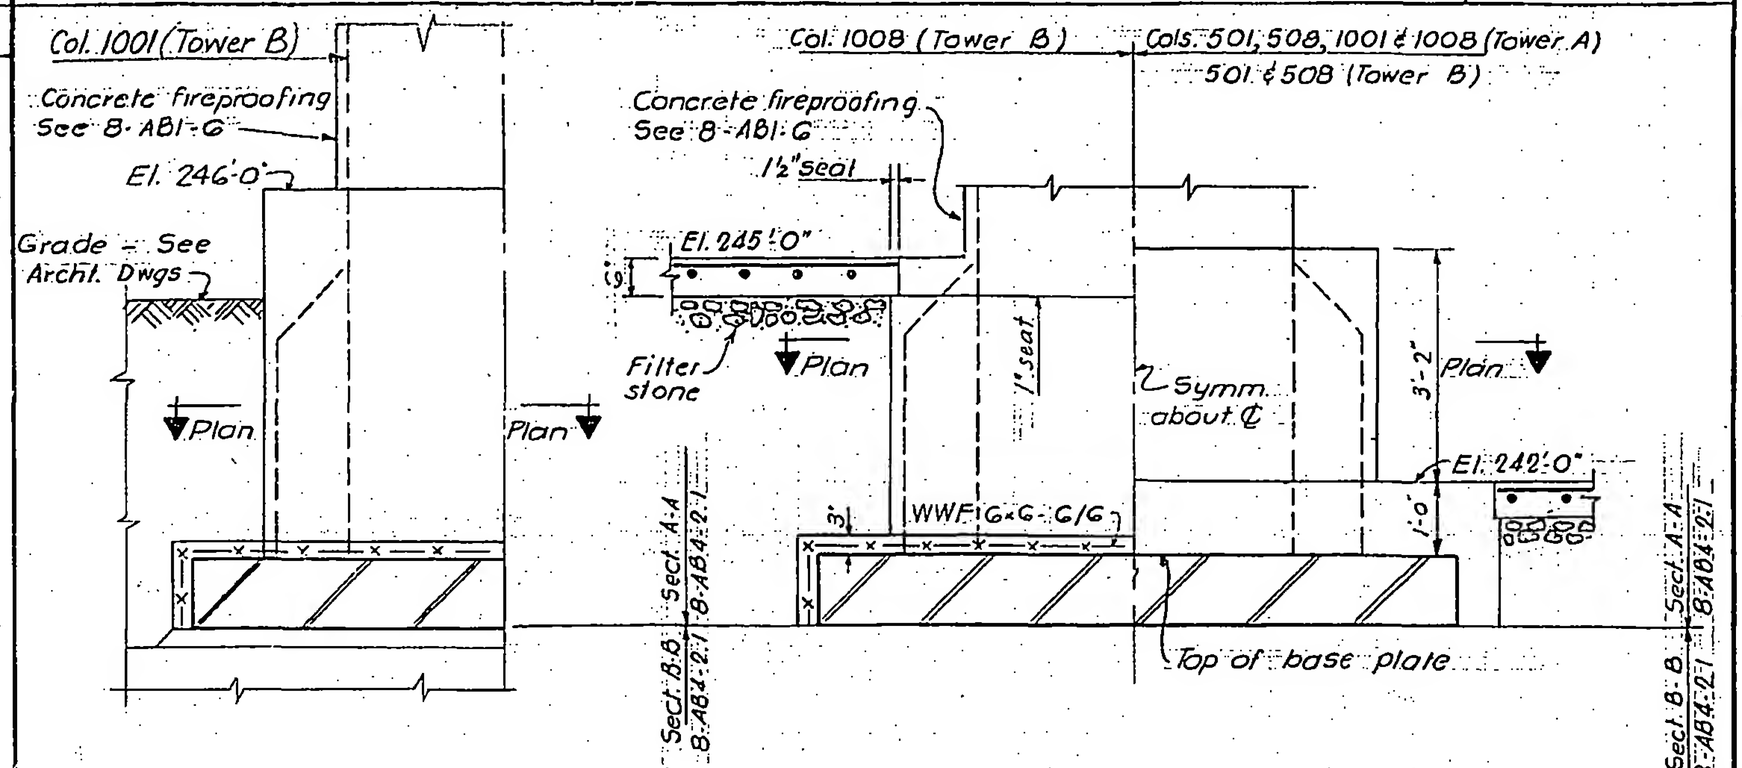

Section C-C

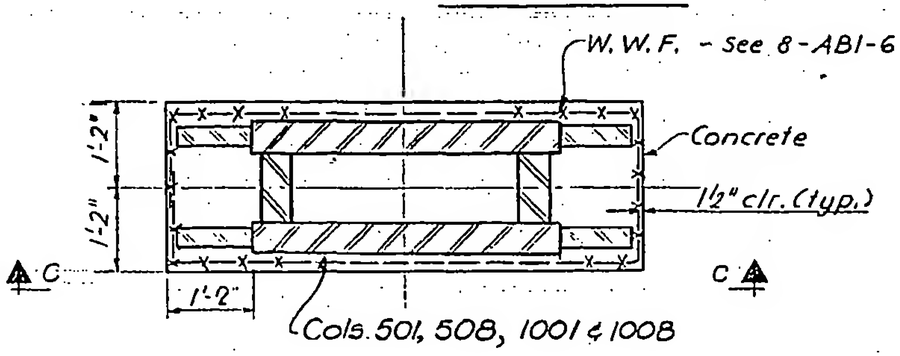

Plan

8-AB4-2.2

1064-L

LICENSED PROFESSIONAL ENGINEER
LESLIE E. ROBERTSON
No. 84360
UNIVERSITY OF THE STATE OF NEW YORK