
SKILLING - HELLE - CHRISTIANSEN - ROBERTSON Structural & Civil Engineers

PROJECT THE WORLD TRADE CENTER | TITLE SUB-LEVEL #5 - ENCASEMENT OF STRUCTURAL STEEL | DATE 5-1-68

REVISIONS

8-29-68


5-9-69

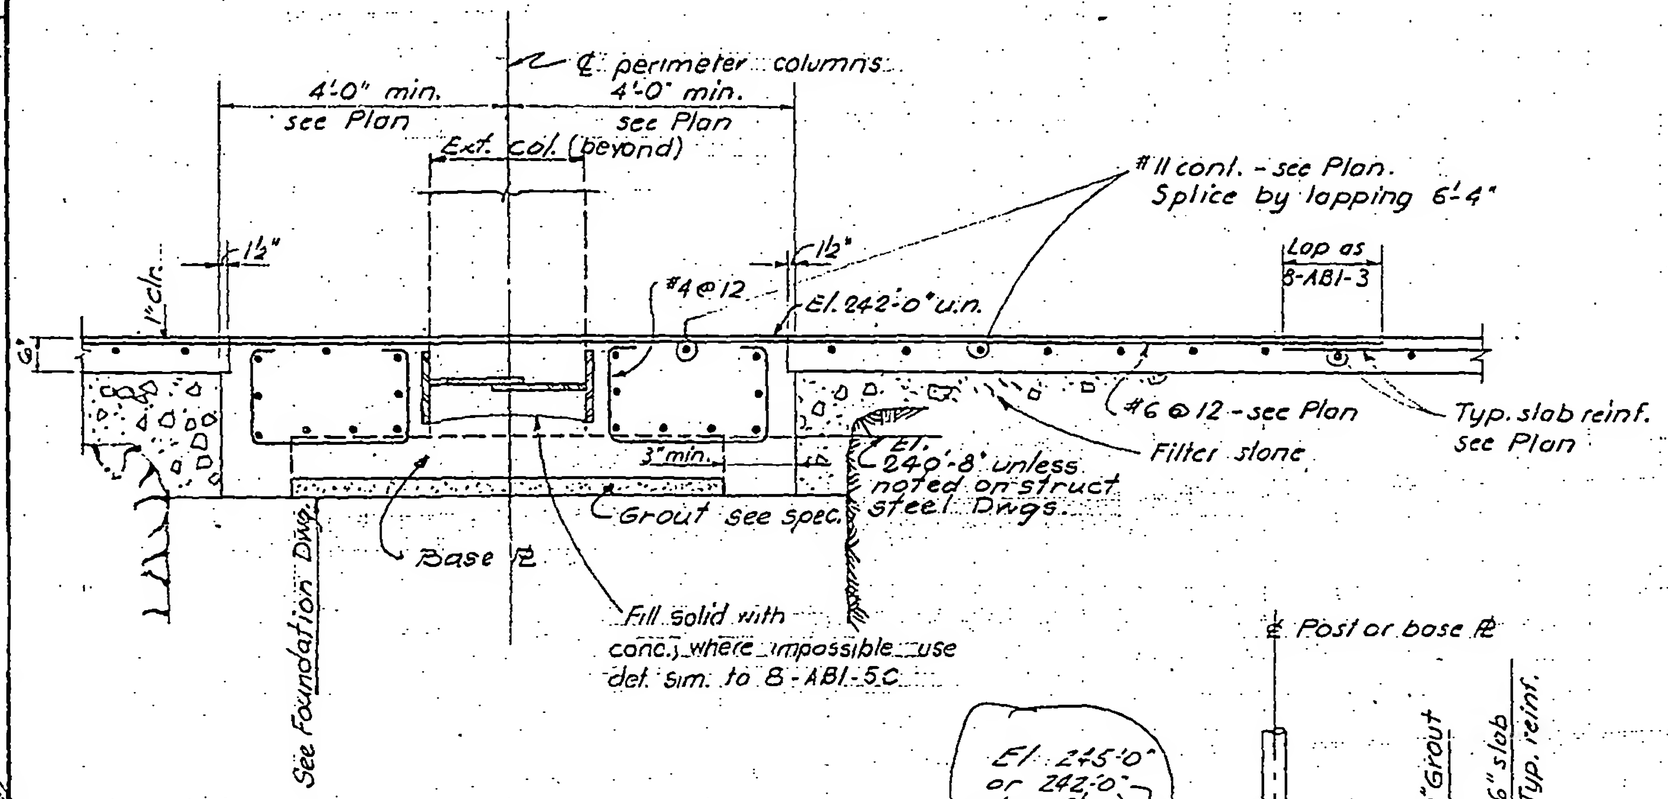

Section D-D

Typical Encasement to Bracing at Foot of Exterior Tower Cols.

Note: Remove all forms

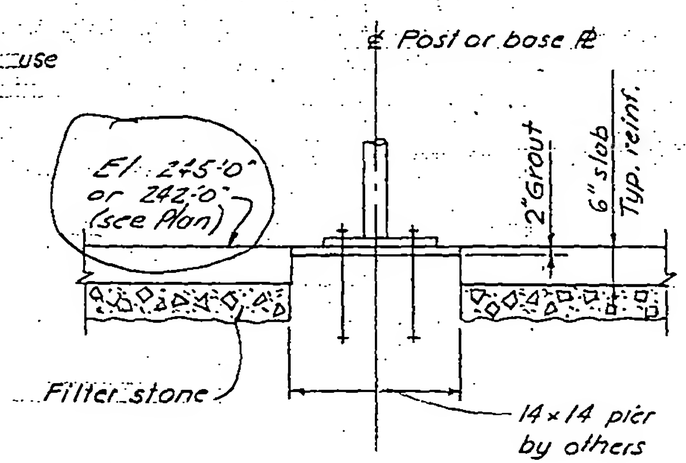

Section E-E

Typical at Post

LICENSED PROFESSIONAL ENGINEER
LESLIE E. ROBERTSON
No. 84360
UNIVERSITY OF THE STATE OF NEW YORK

8-AB4-2.3