
SKILLING - HELLE - CHRISTIANSEN - ROBERTSON Structural & Civil Engineers

PROJECT THE WORLD TRADE CENTER | TITLE SUB-LEVEL #5: CONDENSATE PIT & TRENCHES | DATE 5-1-68

REVISIONS

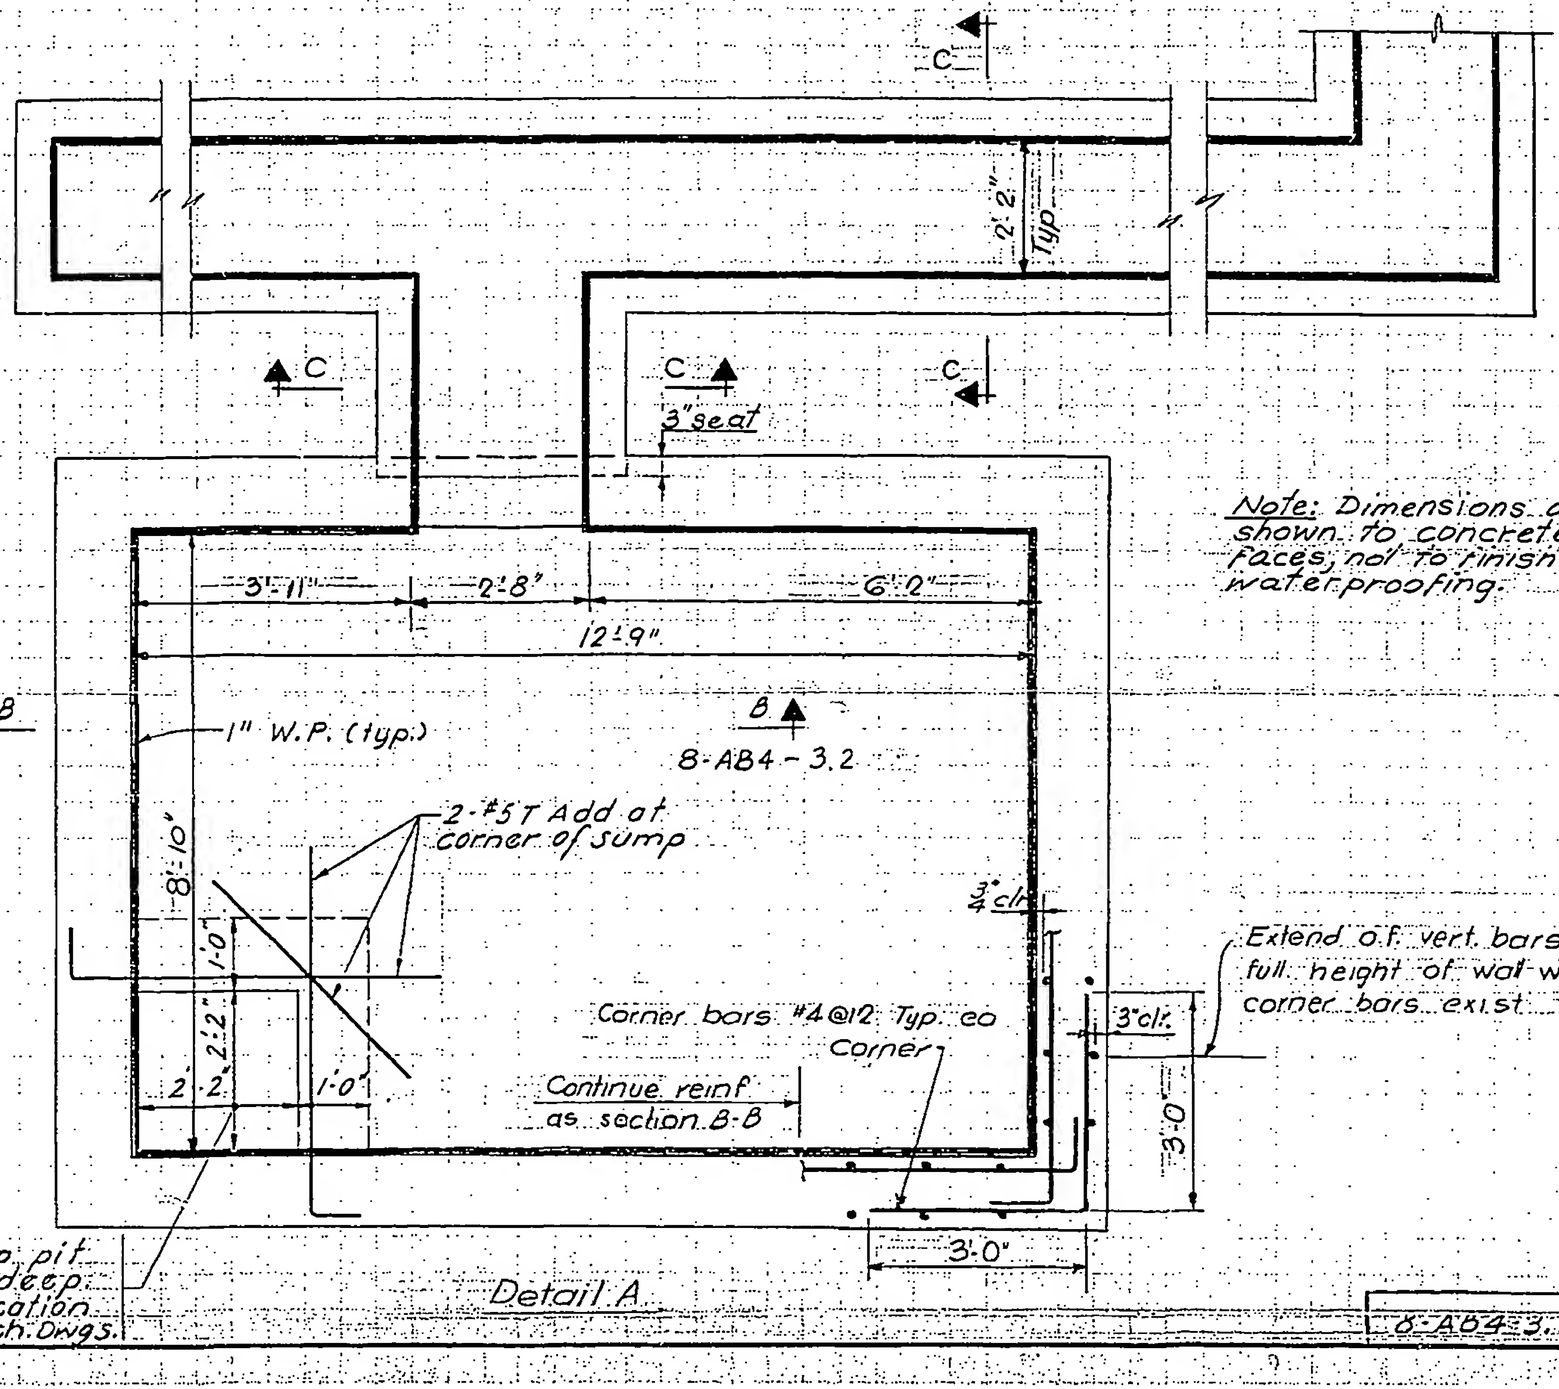

Note: Dimensions are shown to concrete faces, not to finished waterproofing.

LICENSED PROFESSIONAL ENGINEER LESLIE E. ROBERTSON No. 34360 UNIVERSITY OF THE STATE OF NEW YORK

Detail A

8-AB4-3.1