
SKILLING - HELLE - CHRISTIANSEN - ROBERTSON  Structural & Civil Enginoors

PROJECT THE WORLD TRADE CENTER | TITLE SUB-LEVEL #5, ELEVATOR PITS | DATE 5-1-68

REVISIONS

12-18-68

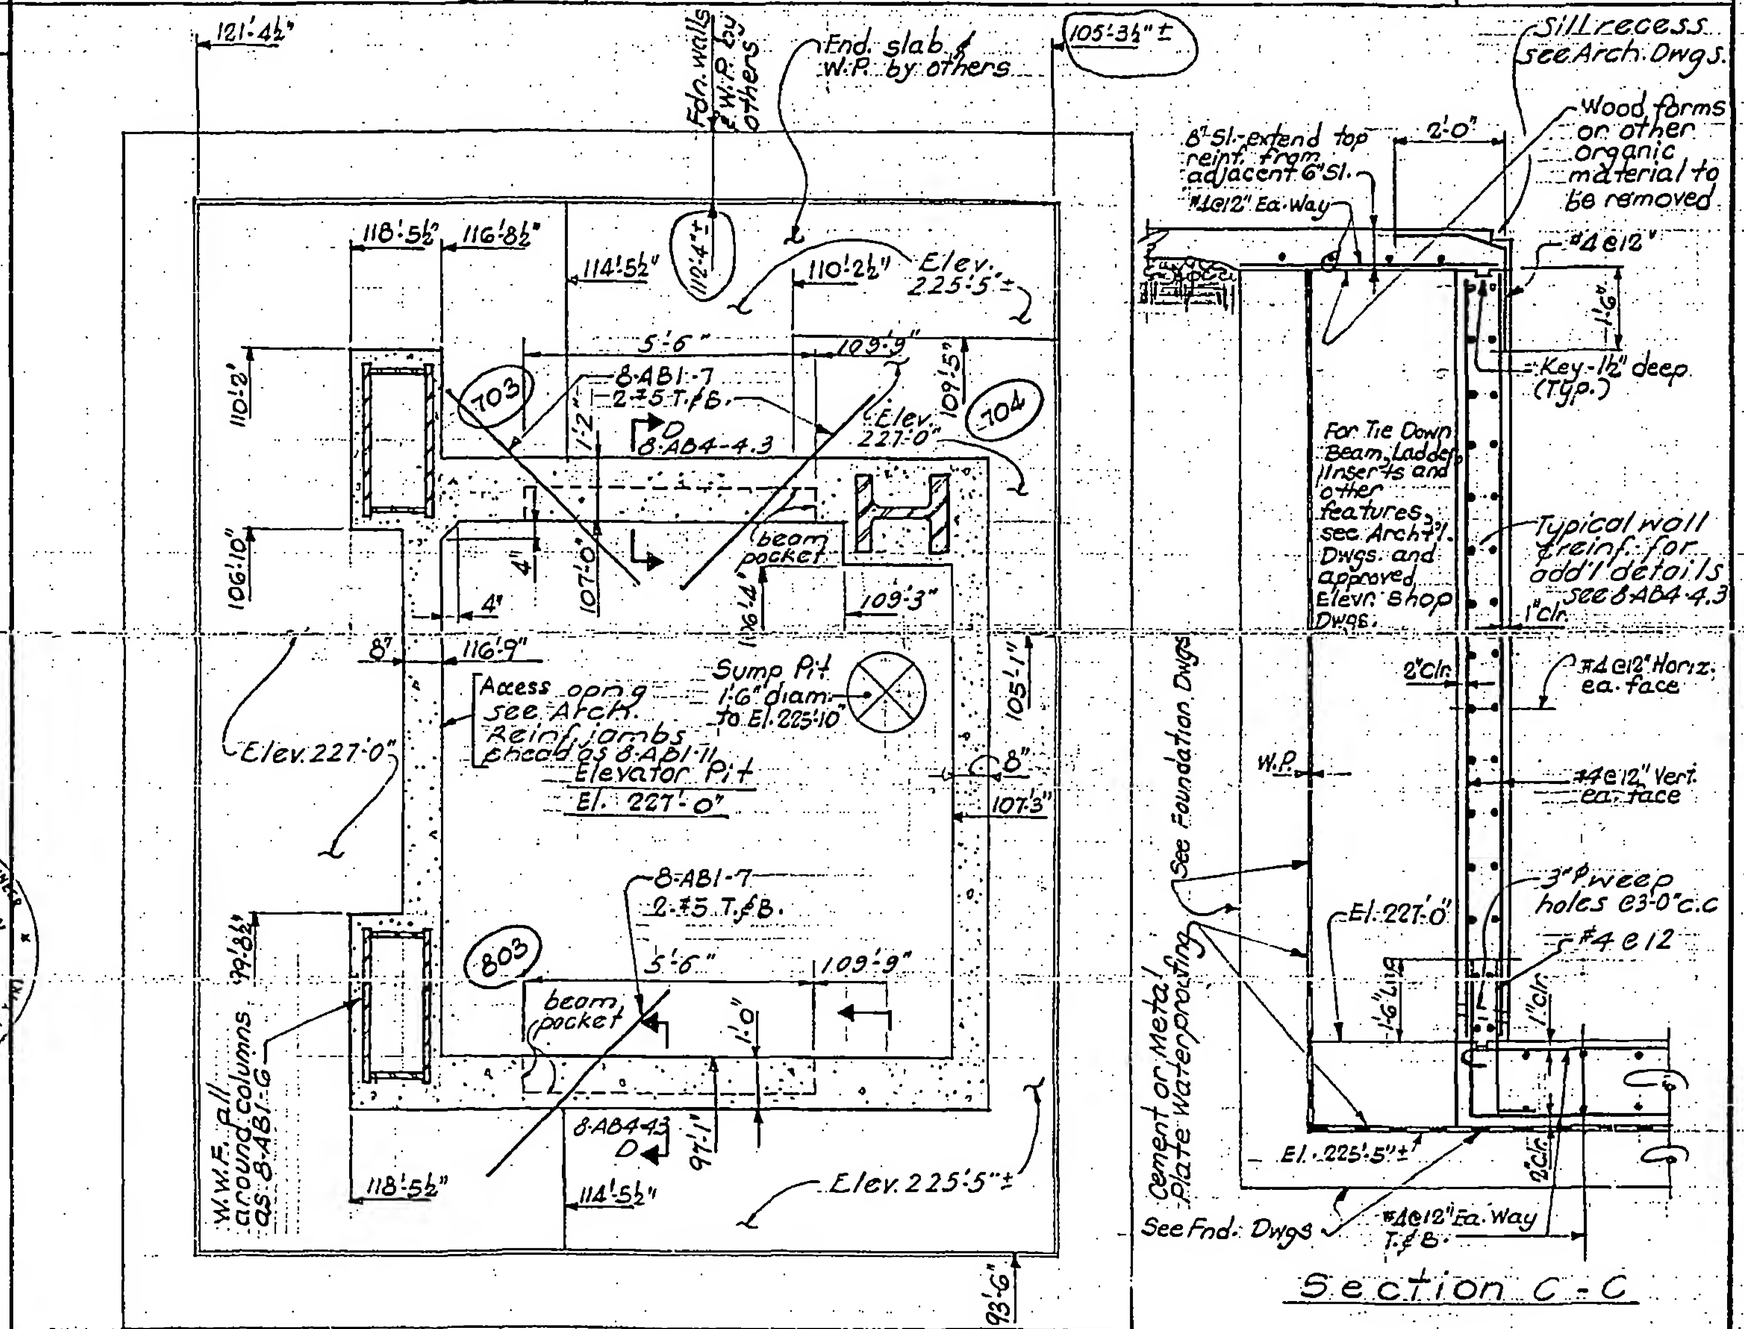





LICENSED PROFESSIONAL ENGINEER
LESLIE E. ROBERTSON
No. 34360
UNIVERSITY OF THE STATE OF NEW YORK

8-AB4-4.1