
SKILLING - HELLE - CHRISTIANSEN - ROBERTSON Structural & Civil Engineers

PROJECT THE WORLD TRADE CENTER | TITLE SUB-LEVEL #5 - ELEVATOR PITS | DATE 5-1-68

REVISIONS

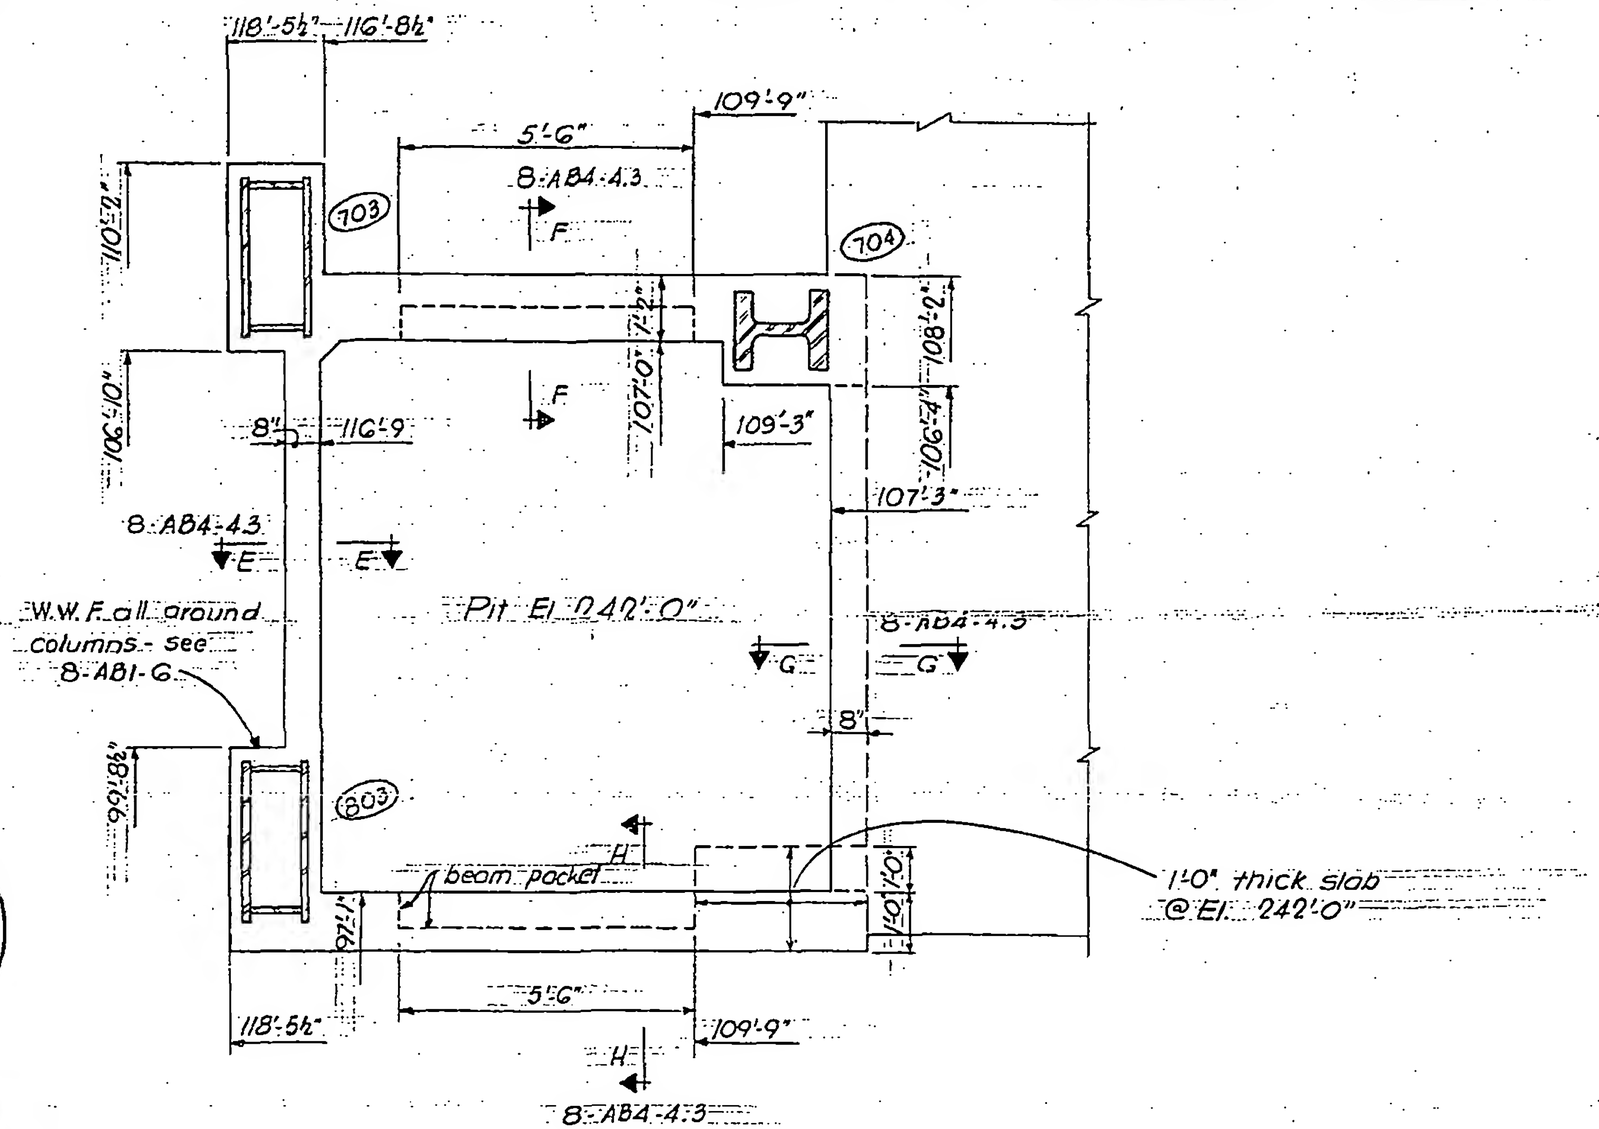

LICENSED PROFESSIONAL ENGINEER LESLIE E. ROBERTSON No. 3436O UNIVERSITY OF THE STATE OF NEW YORK

Detail B

Elevator Pit - Tower B

8-AB4-4.2