
SKILLING - HELLE - CHRISTIANSEN - ROBERTSON Structural & Civil Engineers

PROJECT THE WORLD TRADE CENTER | TITLE DETAILS AT PATH TRACKS | DATE 5-1-68

REVISIONS

4-11-69

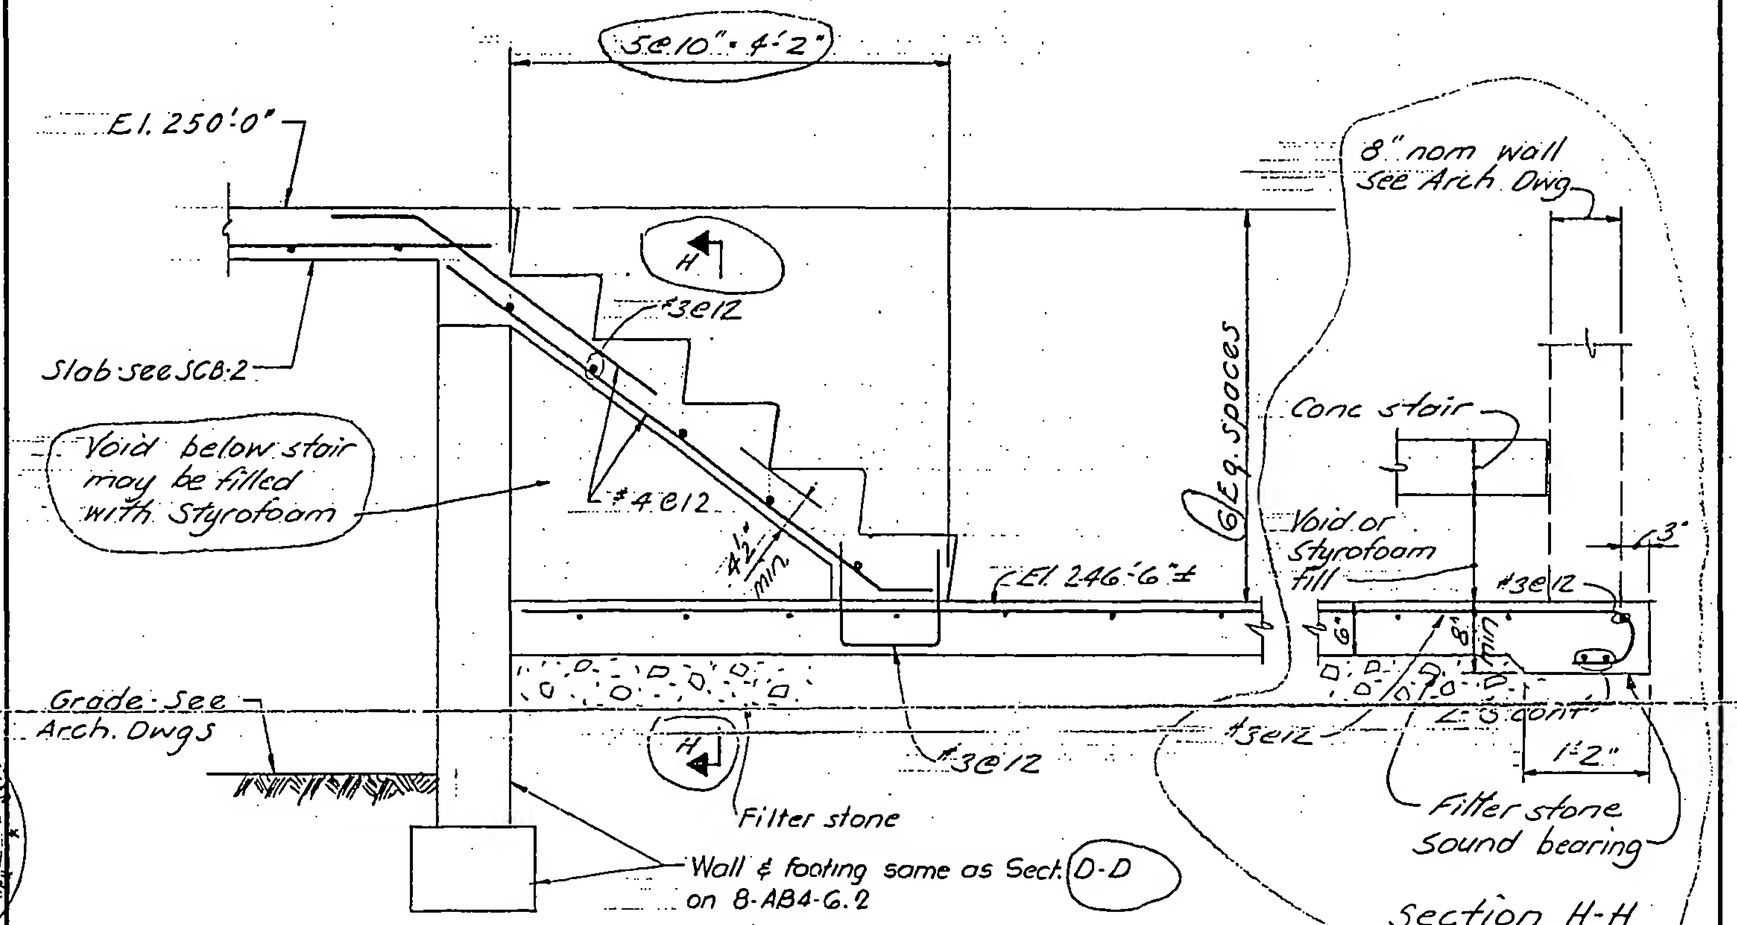

Section G-G

LICENSED PROFESSIONAL ENGINEER
LESLIE E. ROBERTSON
No. 34360
DISTRICT OF THE STATE OF NEW YORK

8-AB4-6.4