
SKILLING - HELLE - CHRISTIANSEN - ROBERTSON Structural & Civil Engineers


PROJECT THE WORLD TRADE CENTER | TITLE CONCRETE PADS ON GRADE | DATE 5-1-68

REVISIONS

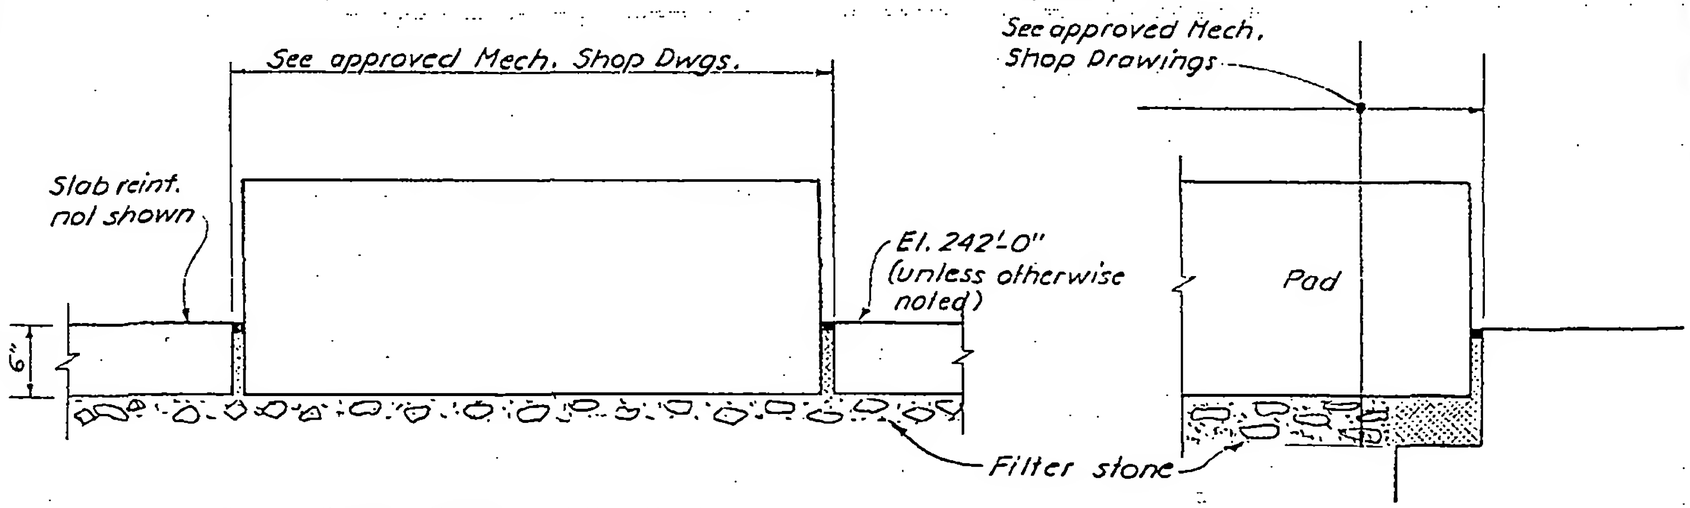

Typical Pad Section A-A

Detail C

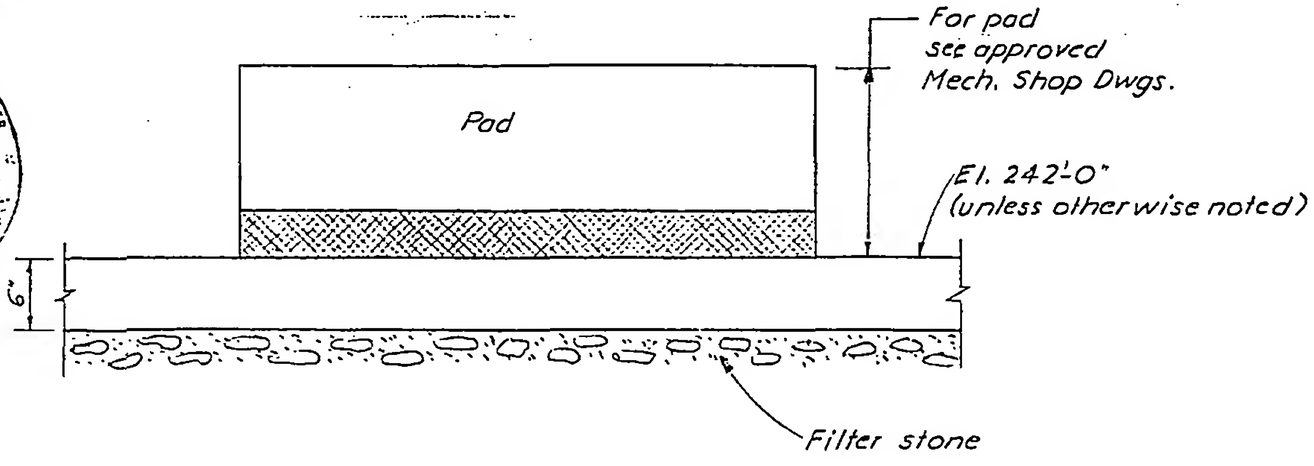

Section B-B

LICENSED PROFESSIONAL ENGINEER LESLIE E. ROBERTSON No. 94360 UNIVERSITY OF THE STATE OF NEW YORK

8-AB4-7