
SKILLING - HELLE - CHRISTIANSEN - ROBERTSON Structural & Civil Engineers

PROJECT THE WORLD TRADE CENTER | TITLE SECTIONS AT SUBLEVEL #3 - EL. 264' | DATE 5-1-68

REVISIONS


GENERAL REVISION 1-17-69

5-9-69

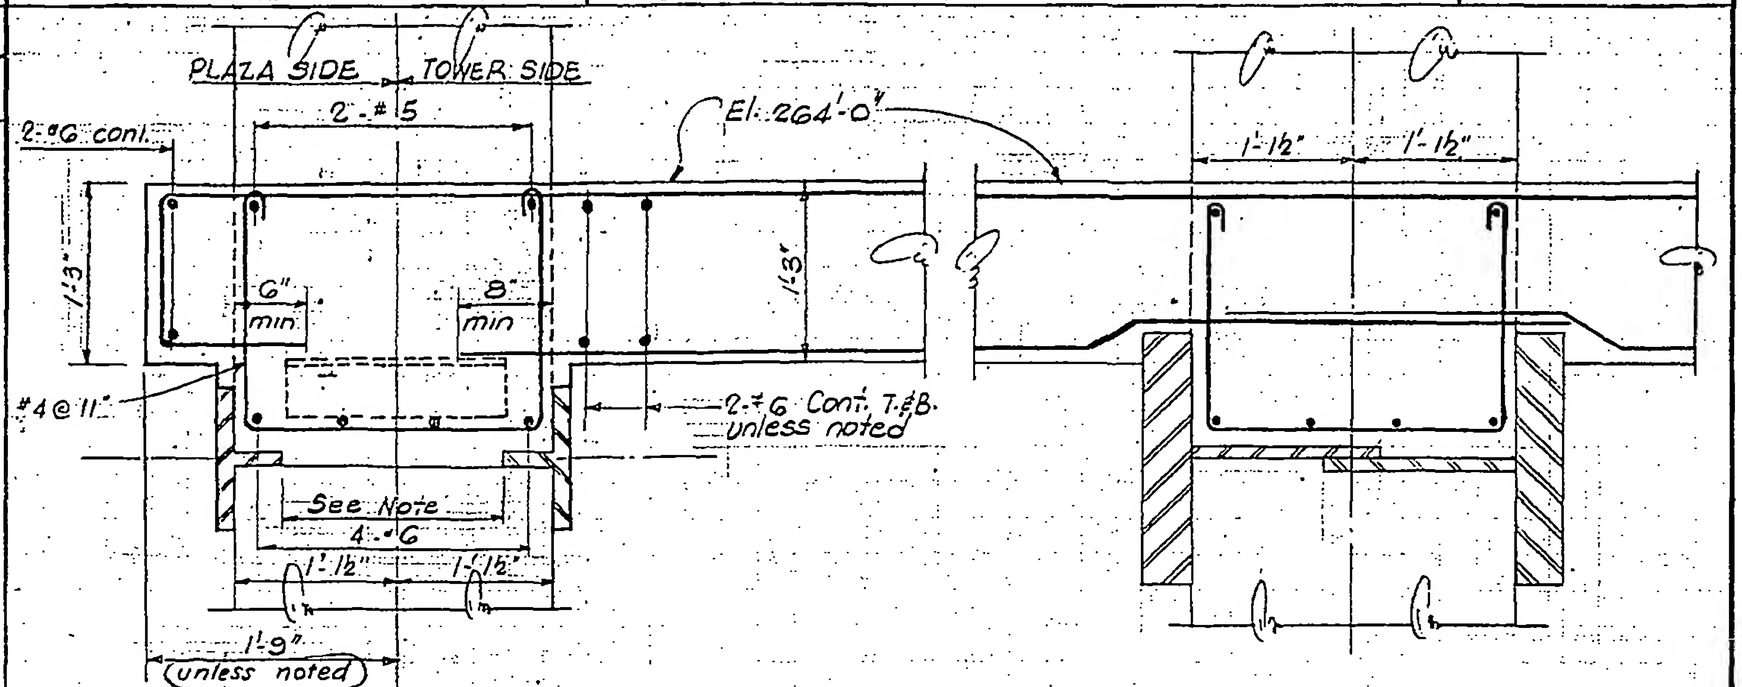

Section A-A

Section a-a

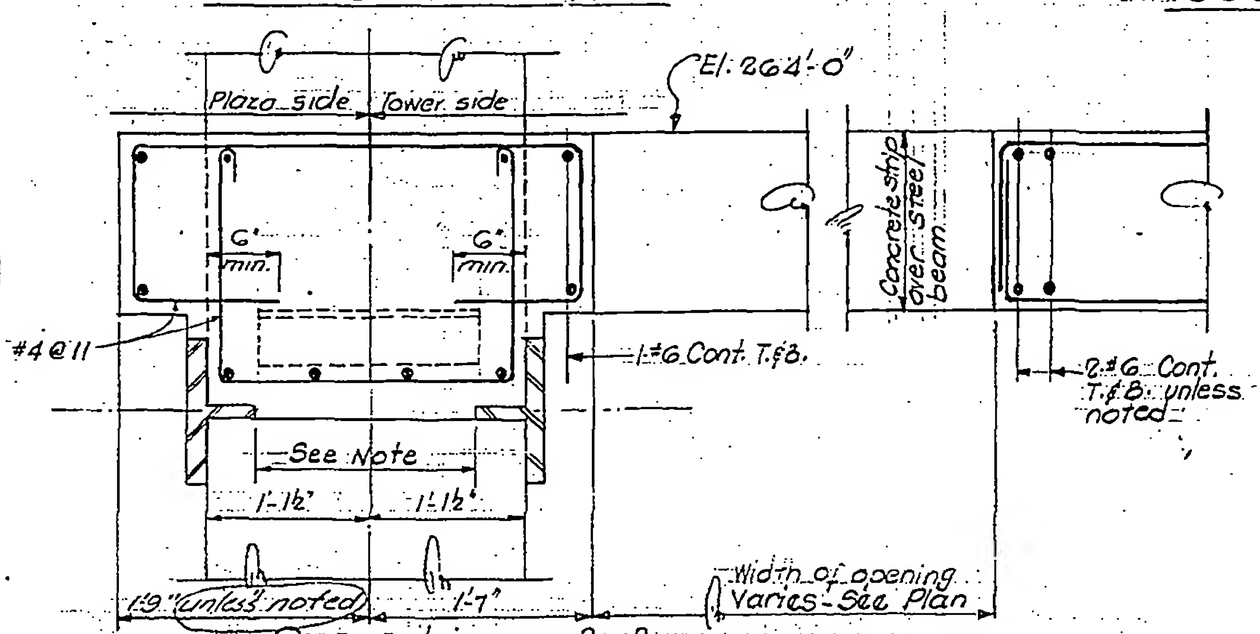

Section B-B

NOTE: Section same as section A-A except as shown

NOTE:
Sizes of structural steel members vary, as exemplified in sect. a-a this sheet. For full details see structural steel drawings.

LICENSED PROFESSIONAL ENGINEER
LESLIE E. ROBERTSON
No. 34360
UNIVERSITY OF THE STATE OF NEW YORK

8-AB4-10.1