
SKILLING - HELLE - CHRISTIANSEN - ROBERTSON Structural & Civil Engineers

PROJECT THE WORLD TRADE CENTER | TITLE SECTIONS AT SUBLEVEL #3 - EL 264' | DATE 5-1-68

REVISIONS

GENERAL REVISION 1-17-69

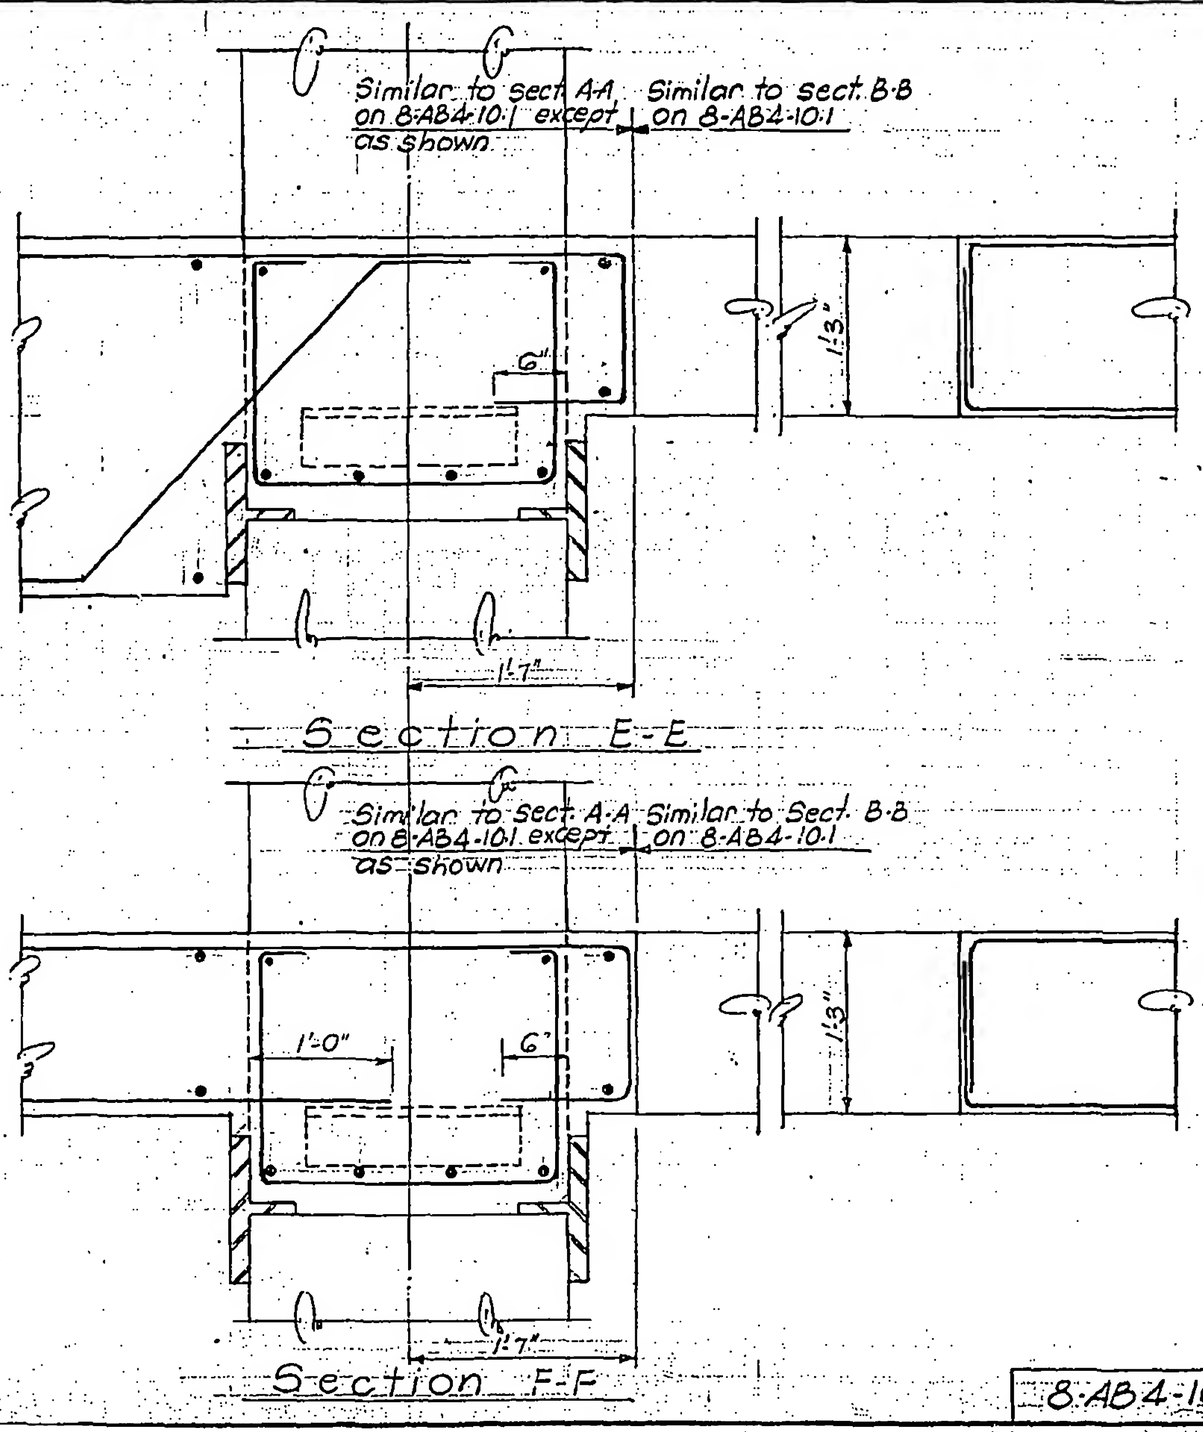

LICENSED PROFESSIONAL ENGINEER LESLIE E. ROBERTSON No. 84960 STATE OF NEW YORK

8-AB4-10.3