
SKILLING, HELLE, CHRISTIANSEN, ROBERTSON — Structural & Civil Engineers

PROJECT THE WORLD TRADE CENTER | TITLE SECTION AT SUBLEVEL # 3-EL 264 | DATE 8-5-69

REVISIONS

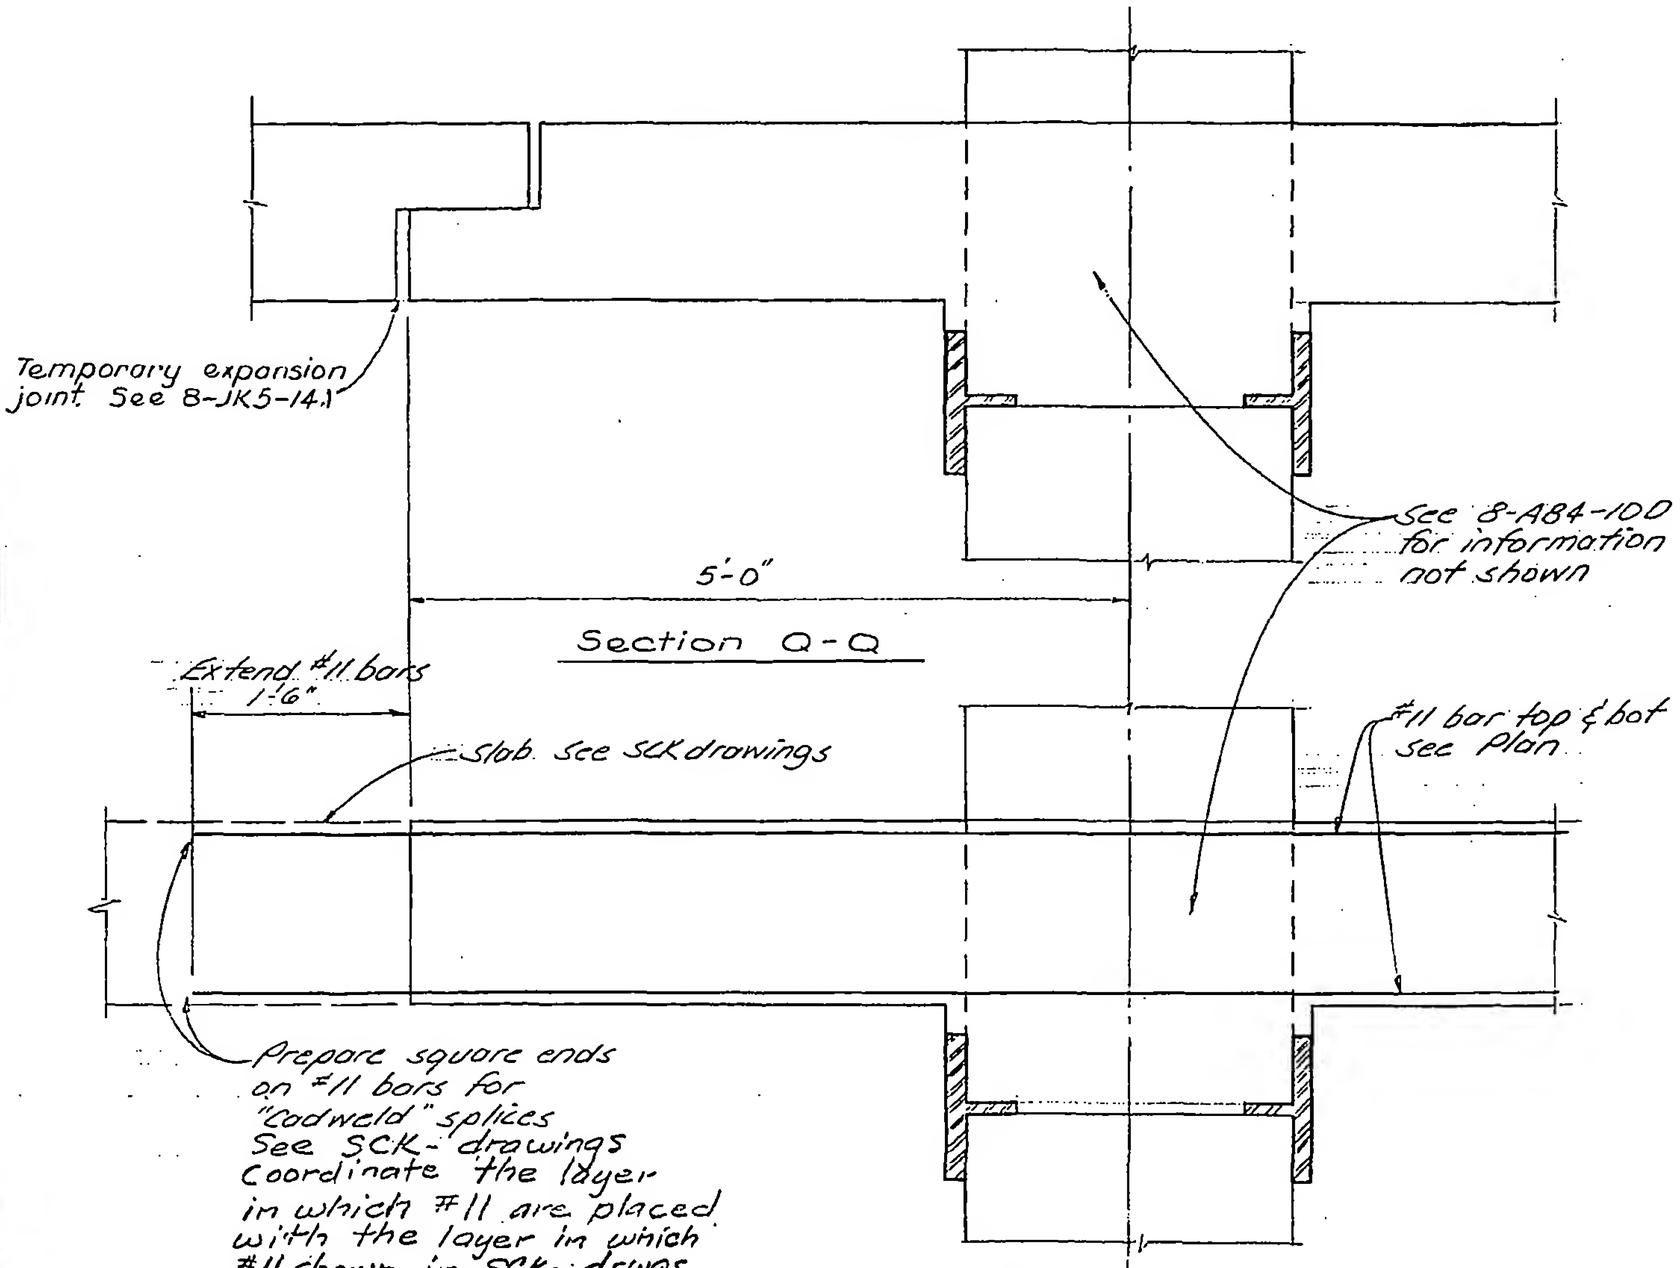

DESIGNED

DRAWN D.C.H

REVIEWED W.A. Brewer

8-AB4-10.8