
SKILLING - HELLE - CHRISTIANSEN - ROBERTSON Structural & Civil Engineers


PROJECT THE WORLD TRADE CENTER | TITLE SECTIONS AT SUBLEVEL #1, El. 284'-0" | DATE 5-1-68

REVISIONS


6-3-69

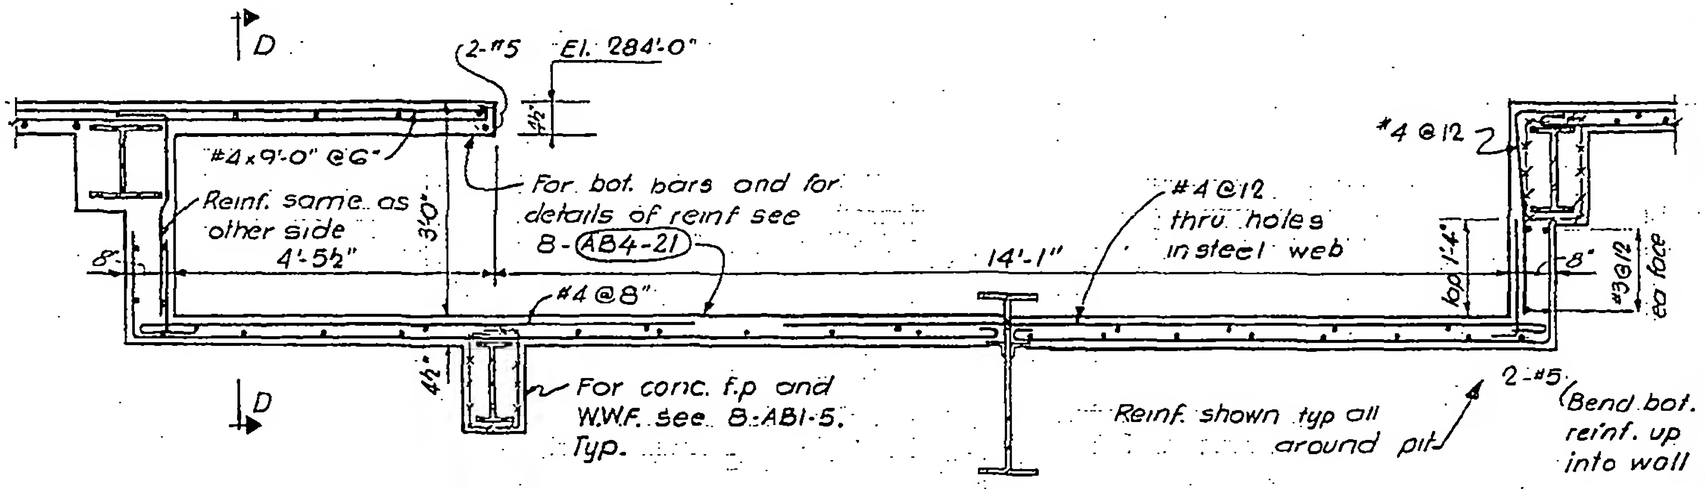

Section C-C

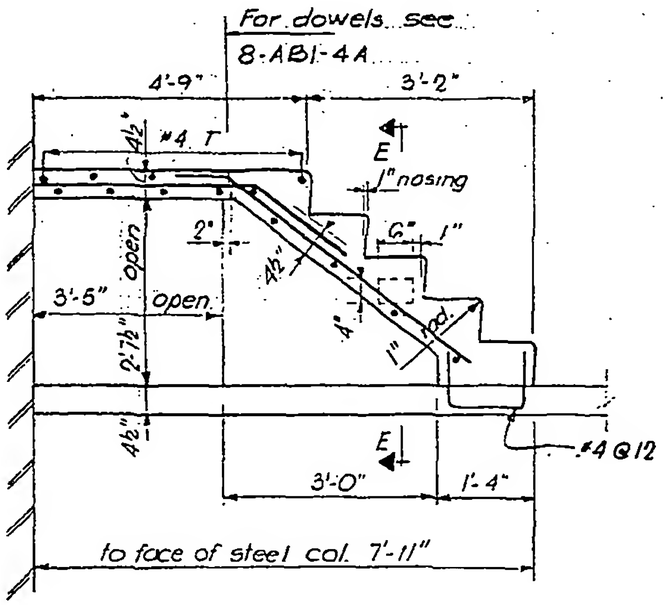

Section D-D

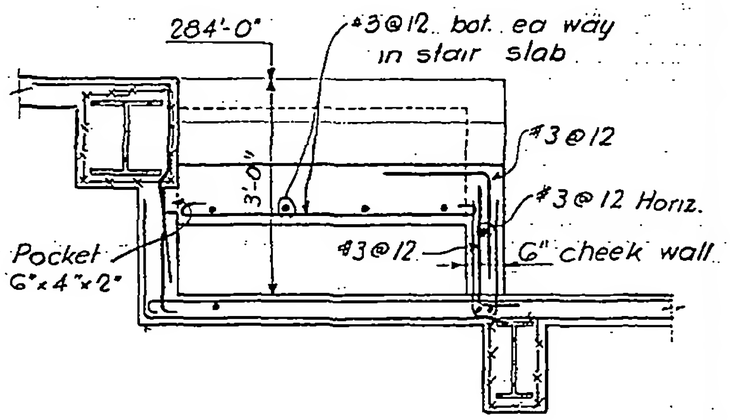

Section E-E

LICENSED PROFESSIONAL ENGINEER
LESLIE E. ROBERTSON
No. 84360
UNIVERSITY OF THE STATE OF NEW YORK

8-AB4-12.2