
SKILLING - HELLE - CHRISTIANSEN - ROBERTSON Structural & Civil Engineers

PROJECT THE WORLD TRADE CENTER | TITLE SECTIONS AT SUB-LEVEL #1, EL 284'-0" | DATE 5-1-68

REVISIONS

1-28-69

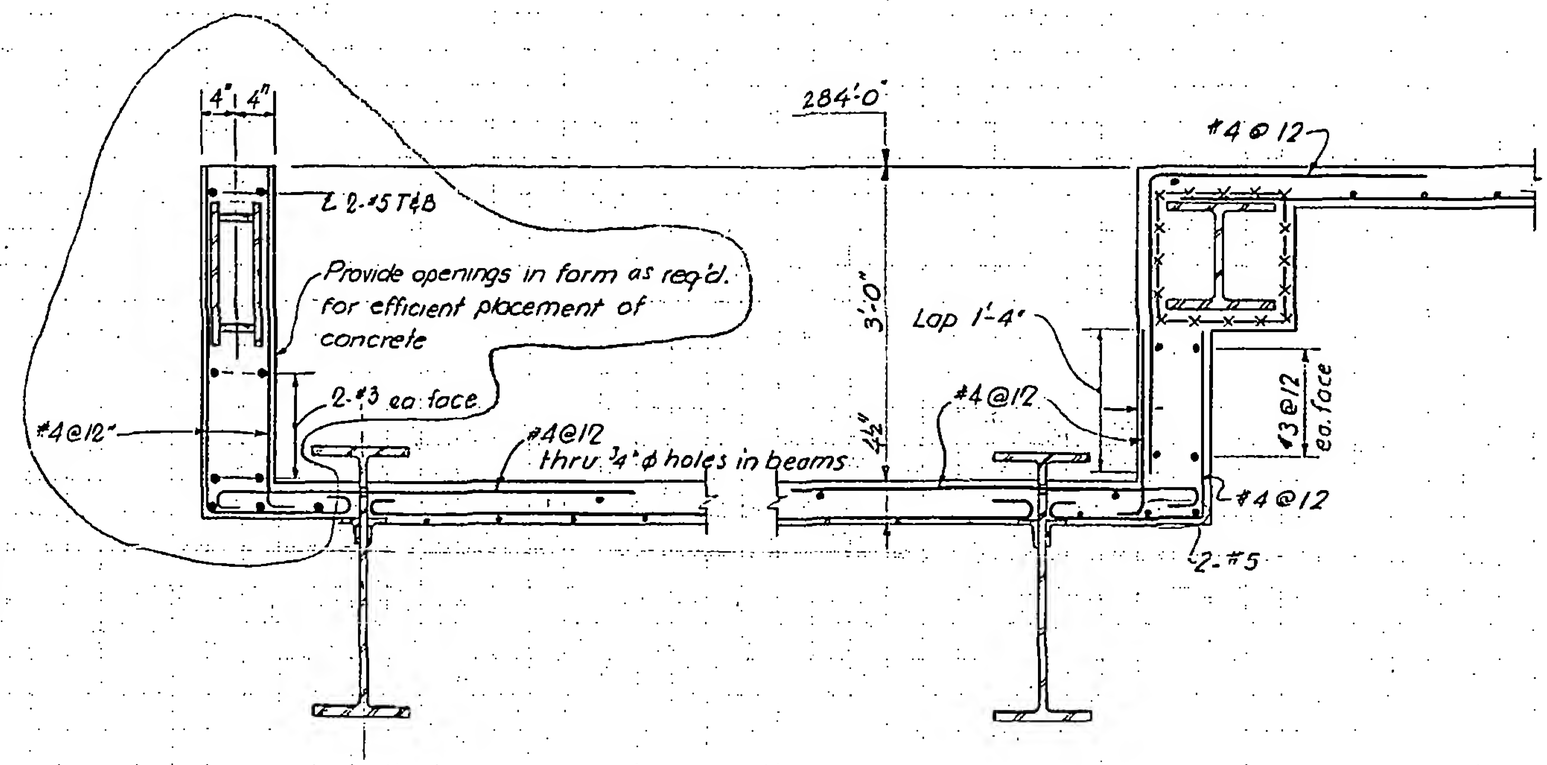

Section F-F

Section G-G

LICENSED PROFESSIONAL ENGINEER
LESLIE E. ROBERTSON
No. 84360
UNIVERSITY OF THE STATE OF NEW YORK

8.A84-12.3