
SKILLING - HELLE - CHRISTIANSEN - ROBERTSON Structural & Civil Engineers


PROJECT THE WORLD TRADE CENTER | TITLE SECTIONS AT SERVICE LELEL, EL. 294' | DATE 5-1-68

REVISIONS

8-20-68

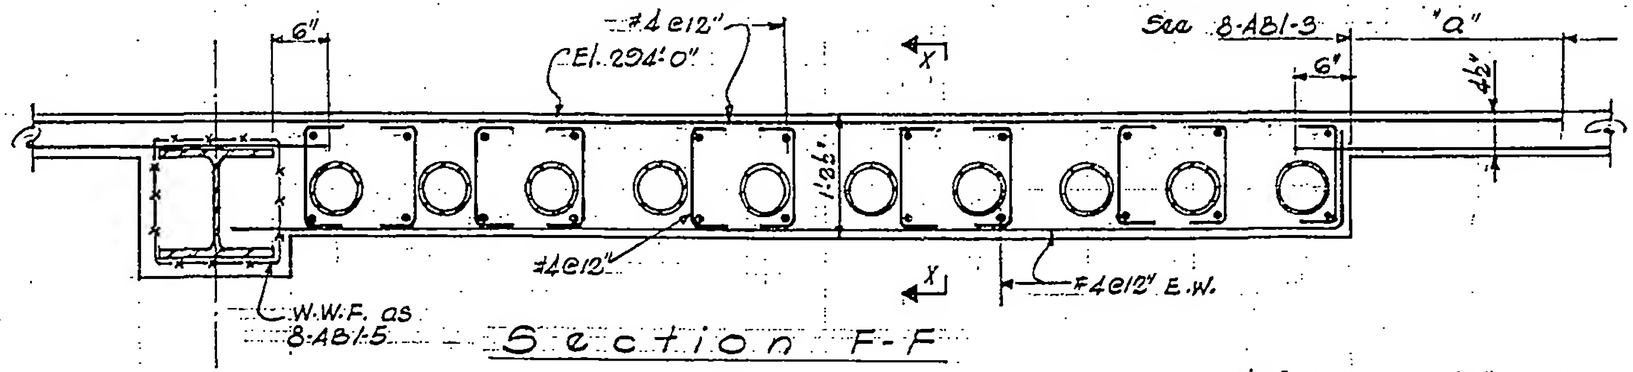


Section F-F

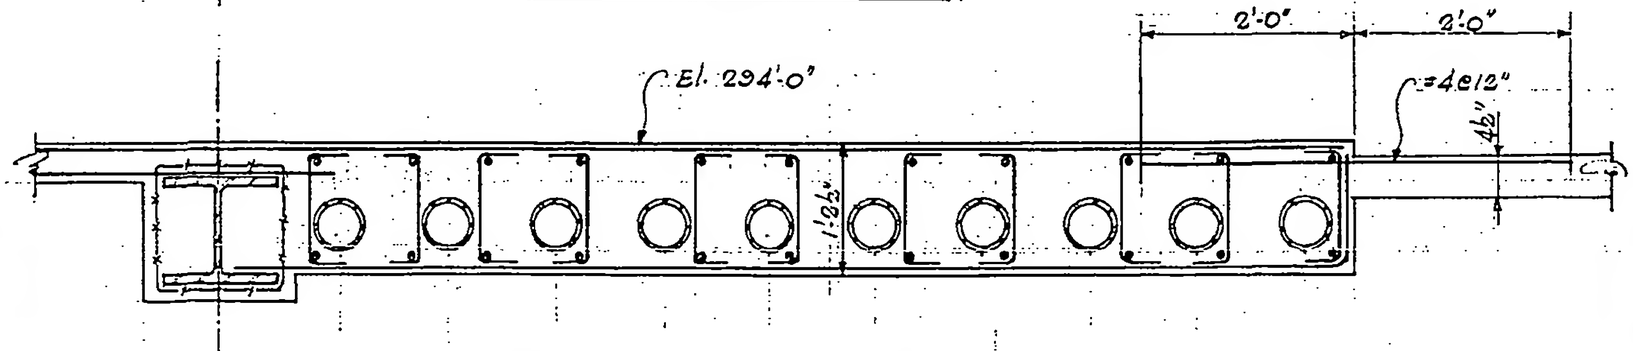

Section G-G

Balace of section as per section F.F

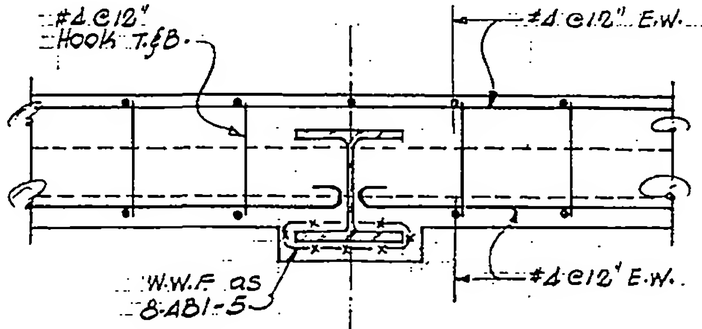

Section X-X

LICENSED PROFESSIONAL ENGINEER
LESLIE E. ROBERTSON
No. 84360
UNIVERSITY OF THE STATE OF NEW YORK

Notes:

1. Electrical conduits are shown schematically. For actual data see approved Electrical Shop Dwgs.
2. Vertical bars shown hooked may be combined into stirrups, subject to Engineer's approval.
3. Bar spacings shown are the greatest allowed. Closer spacing may be needed to conform with layout of conduits.

8-AB4-13.3