

SKILLING - HELLE - CHRISTIANSEN - ROBERTSON Structural & Civil Engineers

PROJECT THE WORLD TRADE CENTER | TITLE SECTIONS AT SERVICE LEVEL, EL. 294' | DATE 5-1-68

REVISIONS

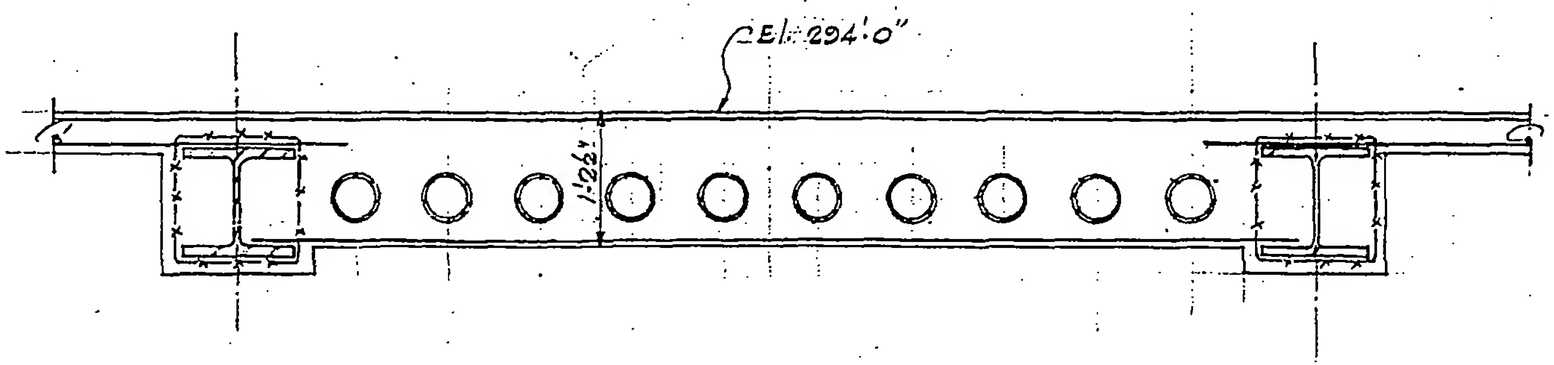

Section L-L

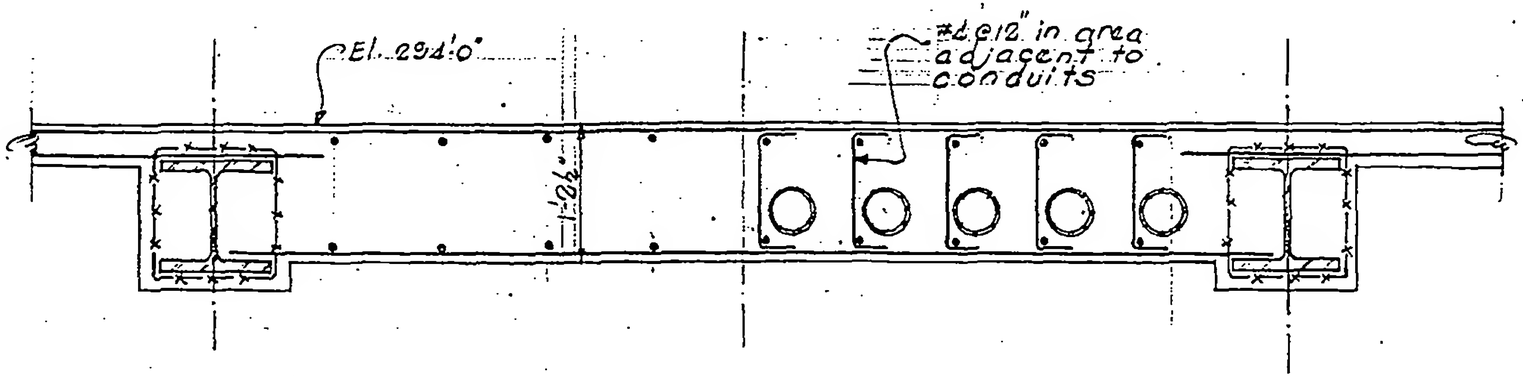

Section M-M

Note:
Sections L & M are similar to Section F-F on 8-AB4-13.3, except as shown.

LICENSED PROFESSIONAL ENGINEER
LESLIE E. ROBERTSON
No. 34360
UNIVERSITY OF THE STATE OF NEW YORK

8-AB4-13.5