

SKILLING - HELLE - CHRISTIANSEN - ROBERTSON Structural & Civil Engineers

PROJECT THE WORLD TRADE CENTER | TITLE SECTIONS AT SERVICE LEVEL, EL. 294' | DATE 5-1-68


REVISIONS

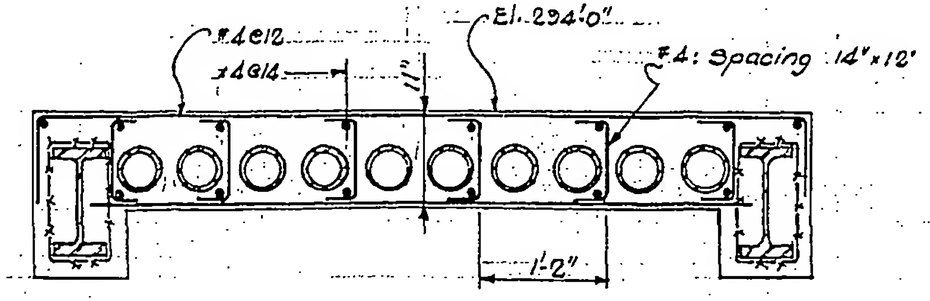

Section Q-Q

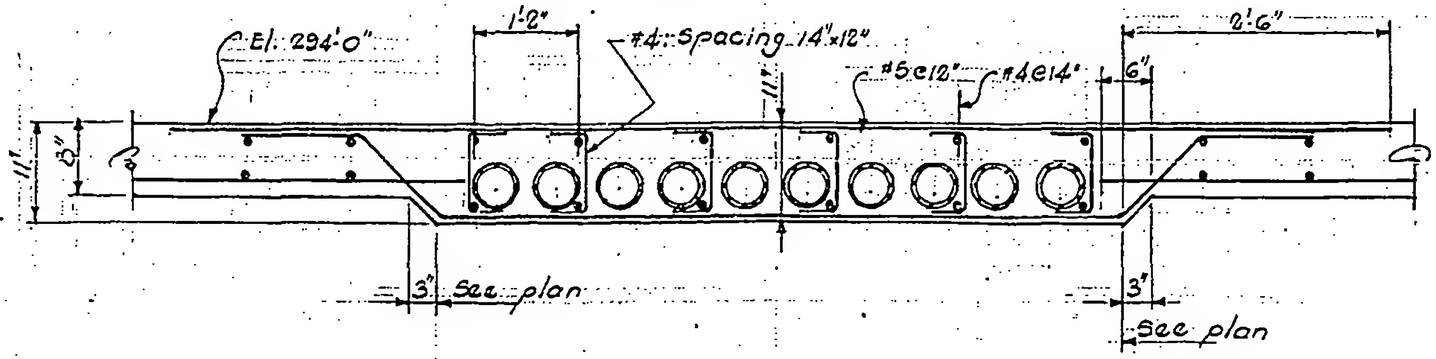

Section N-N

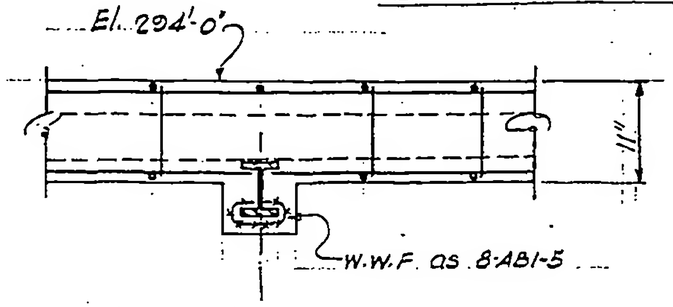

Section P-P

Note: Sections M, N, P are similar to Section F-F on 8-AB4-13.3, except as shown on this sheet or in plan.

LICENSED PROFESSIONAL ENGINEER
LESLIE E. ROBERTSON
No. 84360
UNIVERSITY OF THE STATE OF NEW YORK

8-AB4-13.6