
SKILLING - HELLE - CHRISTIANSEN - ROBERTSON Structural & Civil Engineers

PROJECT THE WORLD TRADE CENTER | TITLE SECTIONS AT SERVICE LEVEL, El. 294'-0" | DATE 5-1-68

REVISIONS

7-11-69

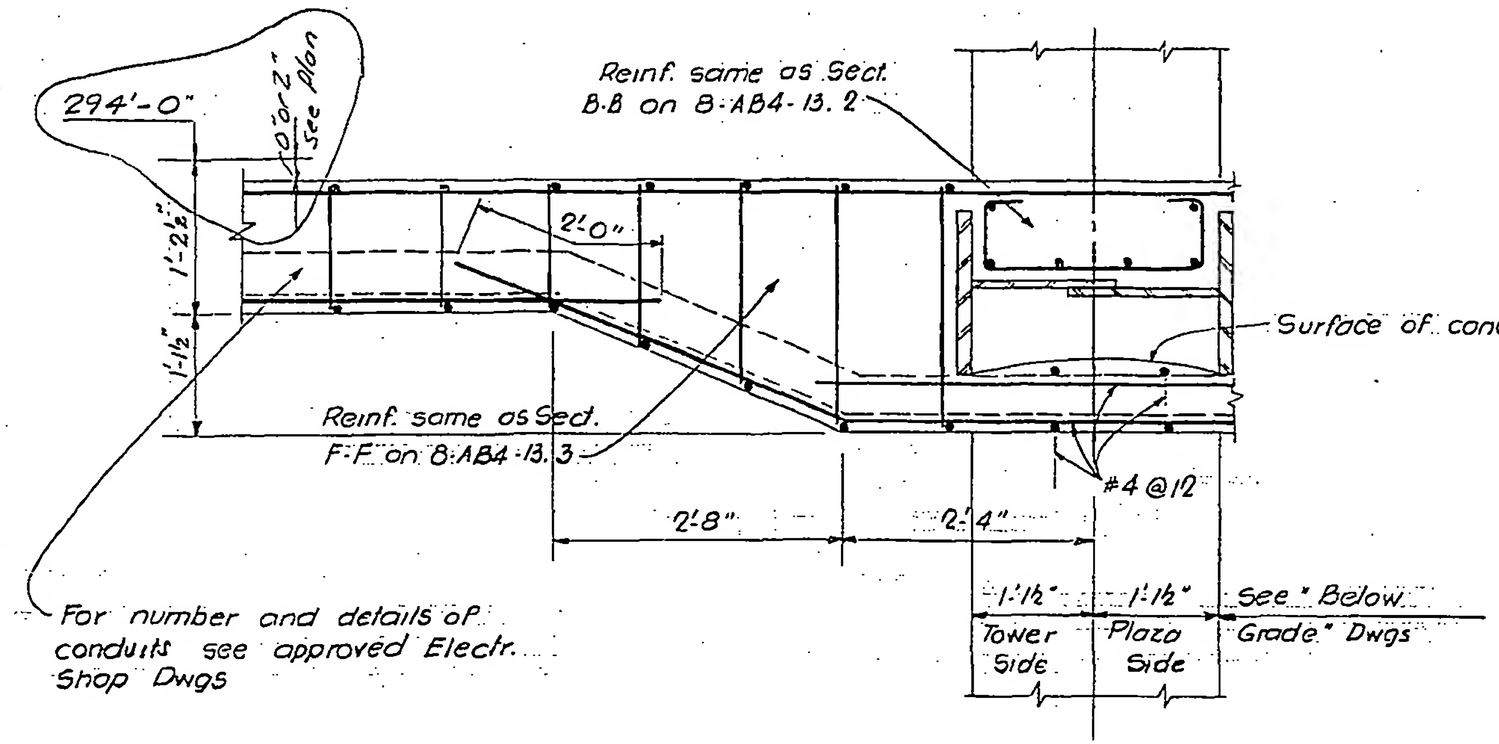

Section R-R

LICENSED PROFESSIONAL ENGINEER
LESLIE E. ROBERTSON
NEW YORK

8-AB4-13.7