
SKILLING - HELLE - CHRISTIANSEN - ROBERTSON Structural & Civil Engineers

PROJECT THE WORLD TRADE CENTER | TITLE SECTIONS AT SERVICE LEVEL ; EL. 294' | DATE 5-1-68

REVISIONS

7-11-69

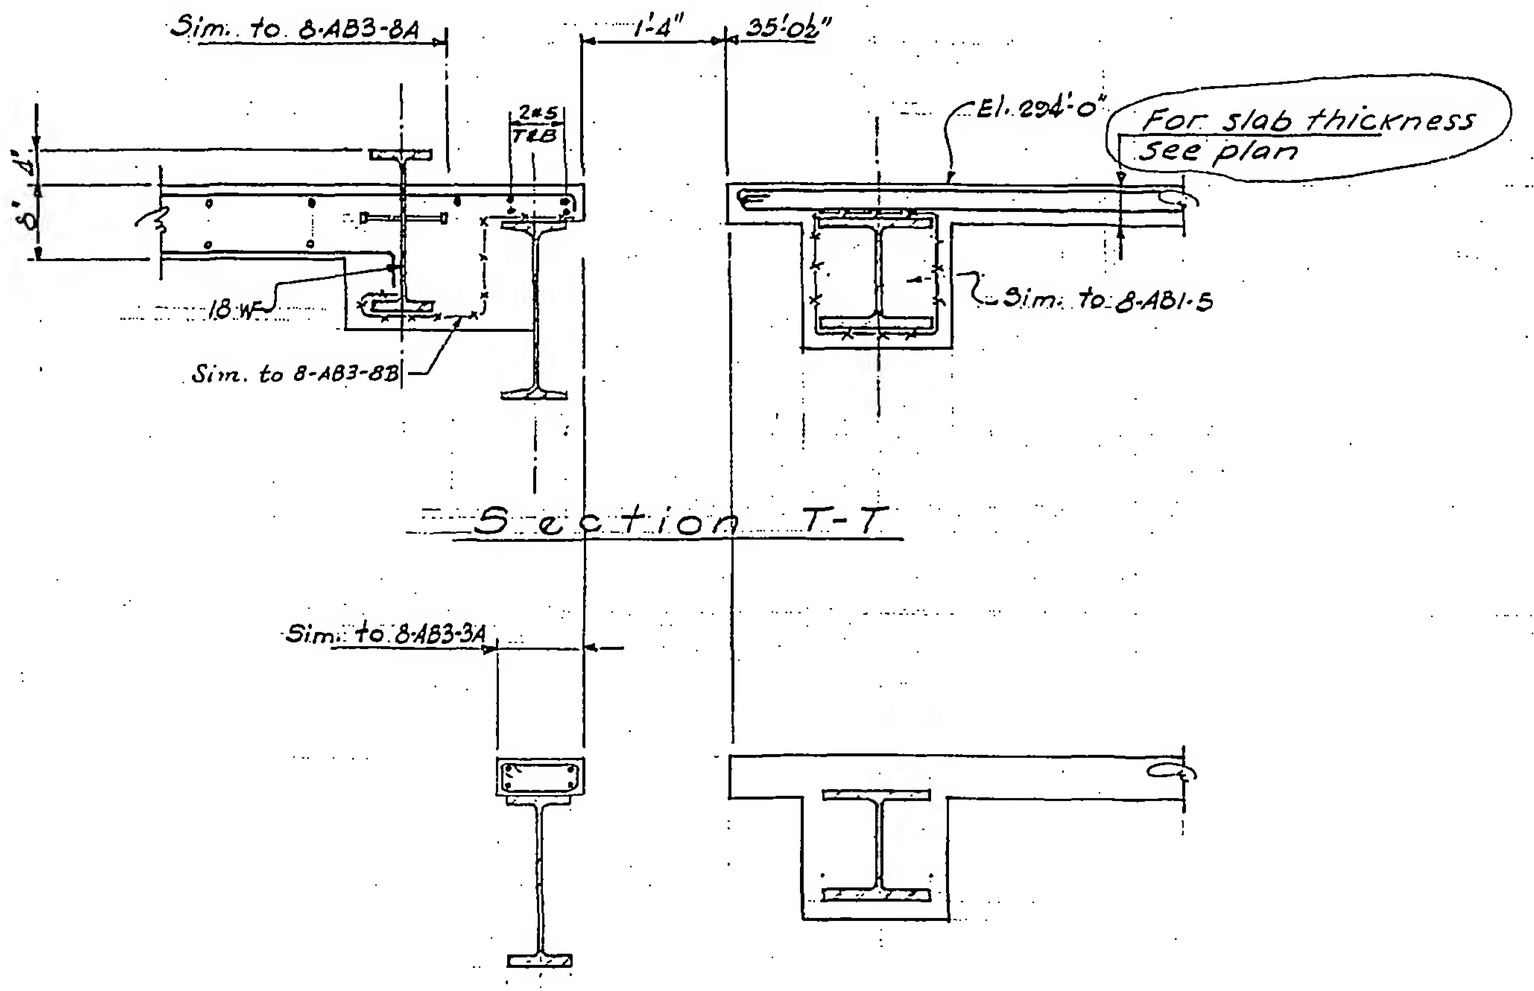

Section T-T

Section U-U

similar to Section T-T except as shown

LICENSED PROFESSIONAL ENGINEER
LESLIE E. ROBERTSON
No. 84360
UNIVERSITY OF THE STATE OF NEW YORK

8-AB4-13.8