
SKILLING, HELLE, CHRISTIANSEN, ROBERTSON — Structural & Civil Engineers

PROJECT: THE WORLD TRADE CENTER | TITLE: BUFFER WALLS | DATE: 3-25-69

REVISIONS

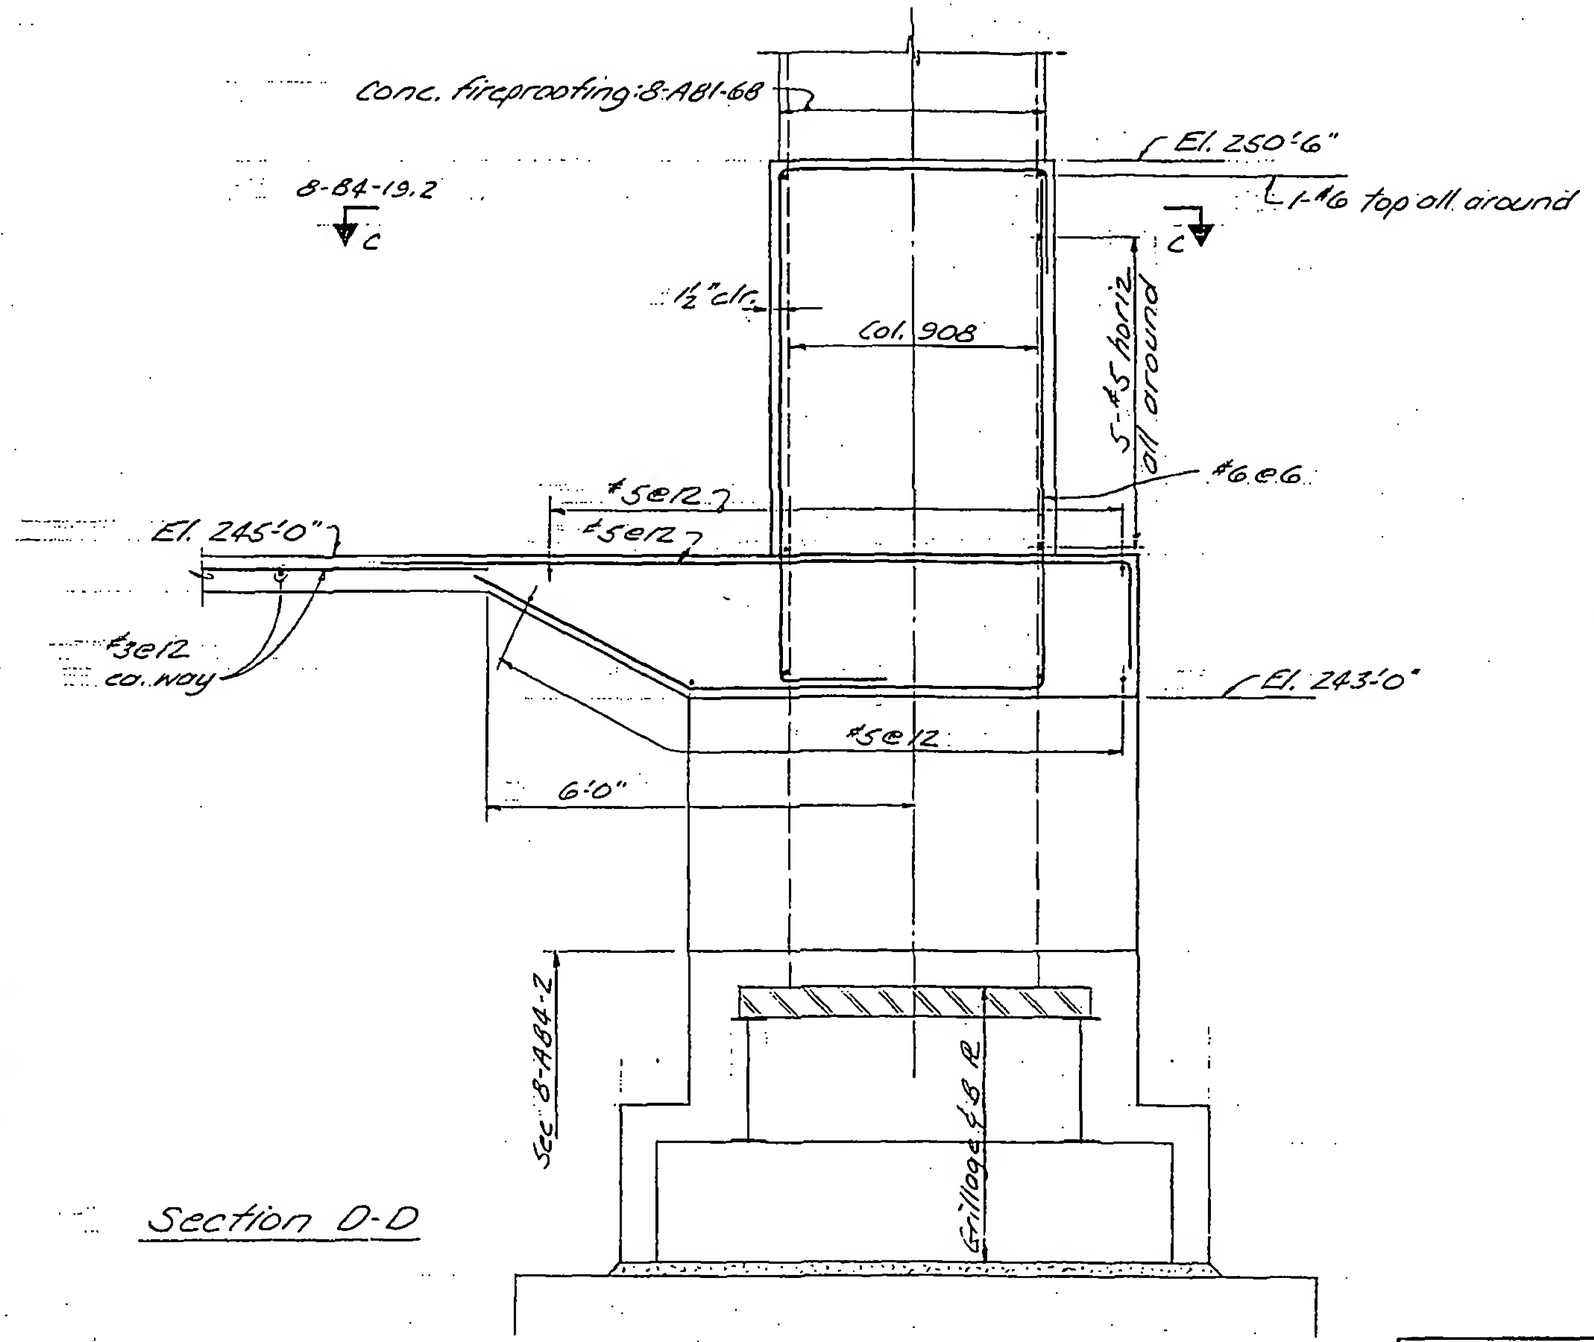

Section 0-D

LICENSED PROFESSIONAL ENGINEER — LESLIE E. ROBERTSON — No. 34360 — UNIVERSITY OF THE STATE OF NEW YORK

DESIGNED: A.L.A.
DRAWN: J. Adams
REVIEWED:

8-B4-19.3