SKILLING - HELLE - CHRISTIANSEN - ROBERTSON Structural & Civil Engineers


PROJECT THE WORLD TRADE CENTER | TITLE BUFFER WALL DETAILS | DATE 5-1-68

REVISIONS

7-9-68

11-7-69 GEN. REV.

12-12-69

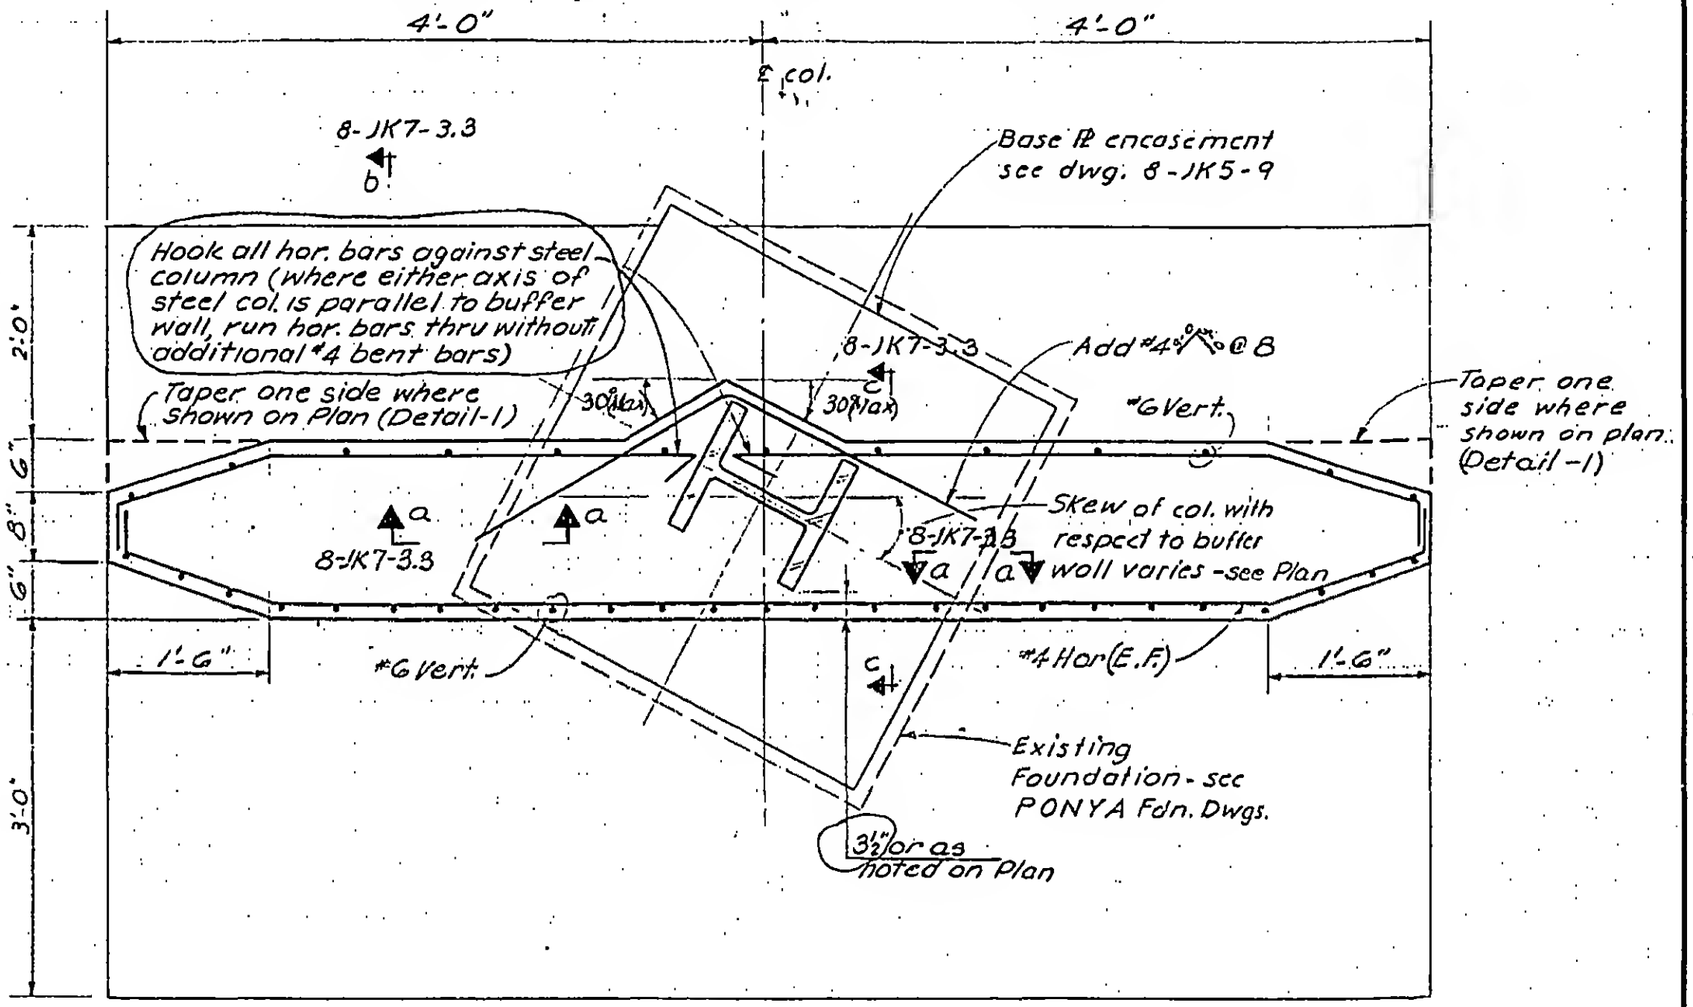

Detail-1

Detail-2

Plan

Notes:

1. All concrete to be f'c = 3000 psi

LICENSED PROFESSIONAL ENGINEER
LESLIE E. ROBERTSON
No. 34360
UNIVERSITY OF THE STATE OF NEW YORK

DRAWN
S.C.

REVIEWED
E.L.

8-JK7-3.2