
SKILLING, HELLE, CHRISTIANSEN, ROBERTSON — Structural & Civil Engineers

PROJECT THE WORLD TRADE CENTER | TITLE PATH PLATFORM 'B' | DATE 12-10-69

REVISIONS

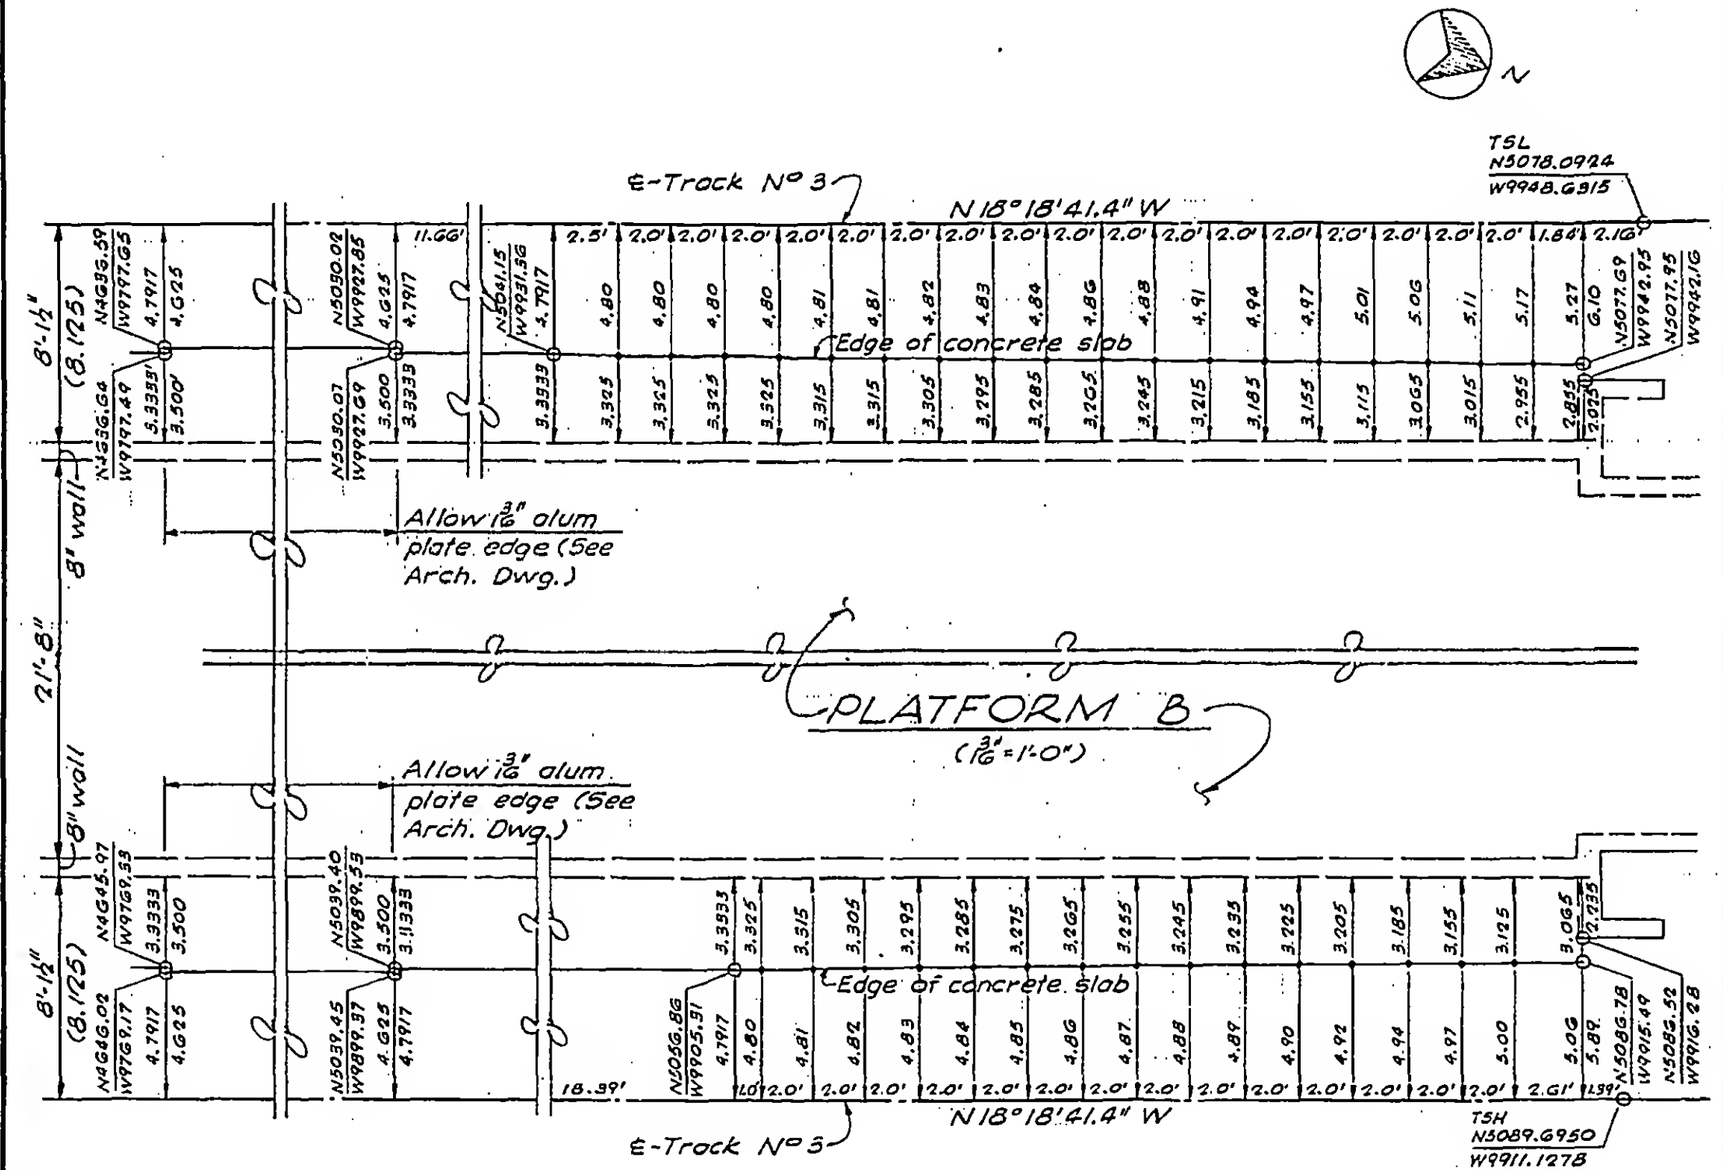

DESIGNED

DRAWN G.K.

REVIEWED E.L.

LICENSED PROFESSIONAL ENGINEER — LESLIE E. ROBERTSON — No. 34360 — UNIVERSITY OF THE STATE OF NEW YORK

Ref. Dwg. HM 224-68 (3-12-69)

B-JK7-4.2