
SKILLING, HELLE, CHRISTIANSEN, ROBERTSON — Structural & Civil Engineers

PROJECT THE WORLD TRADE CENTER | TITLE PATH PLATFORM 'C' NORTH PORTION | DATE 12-10-69

REVISIONS

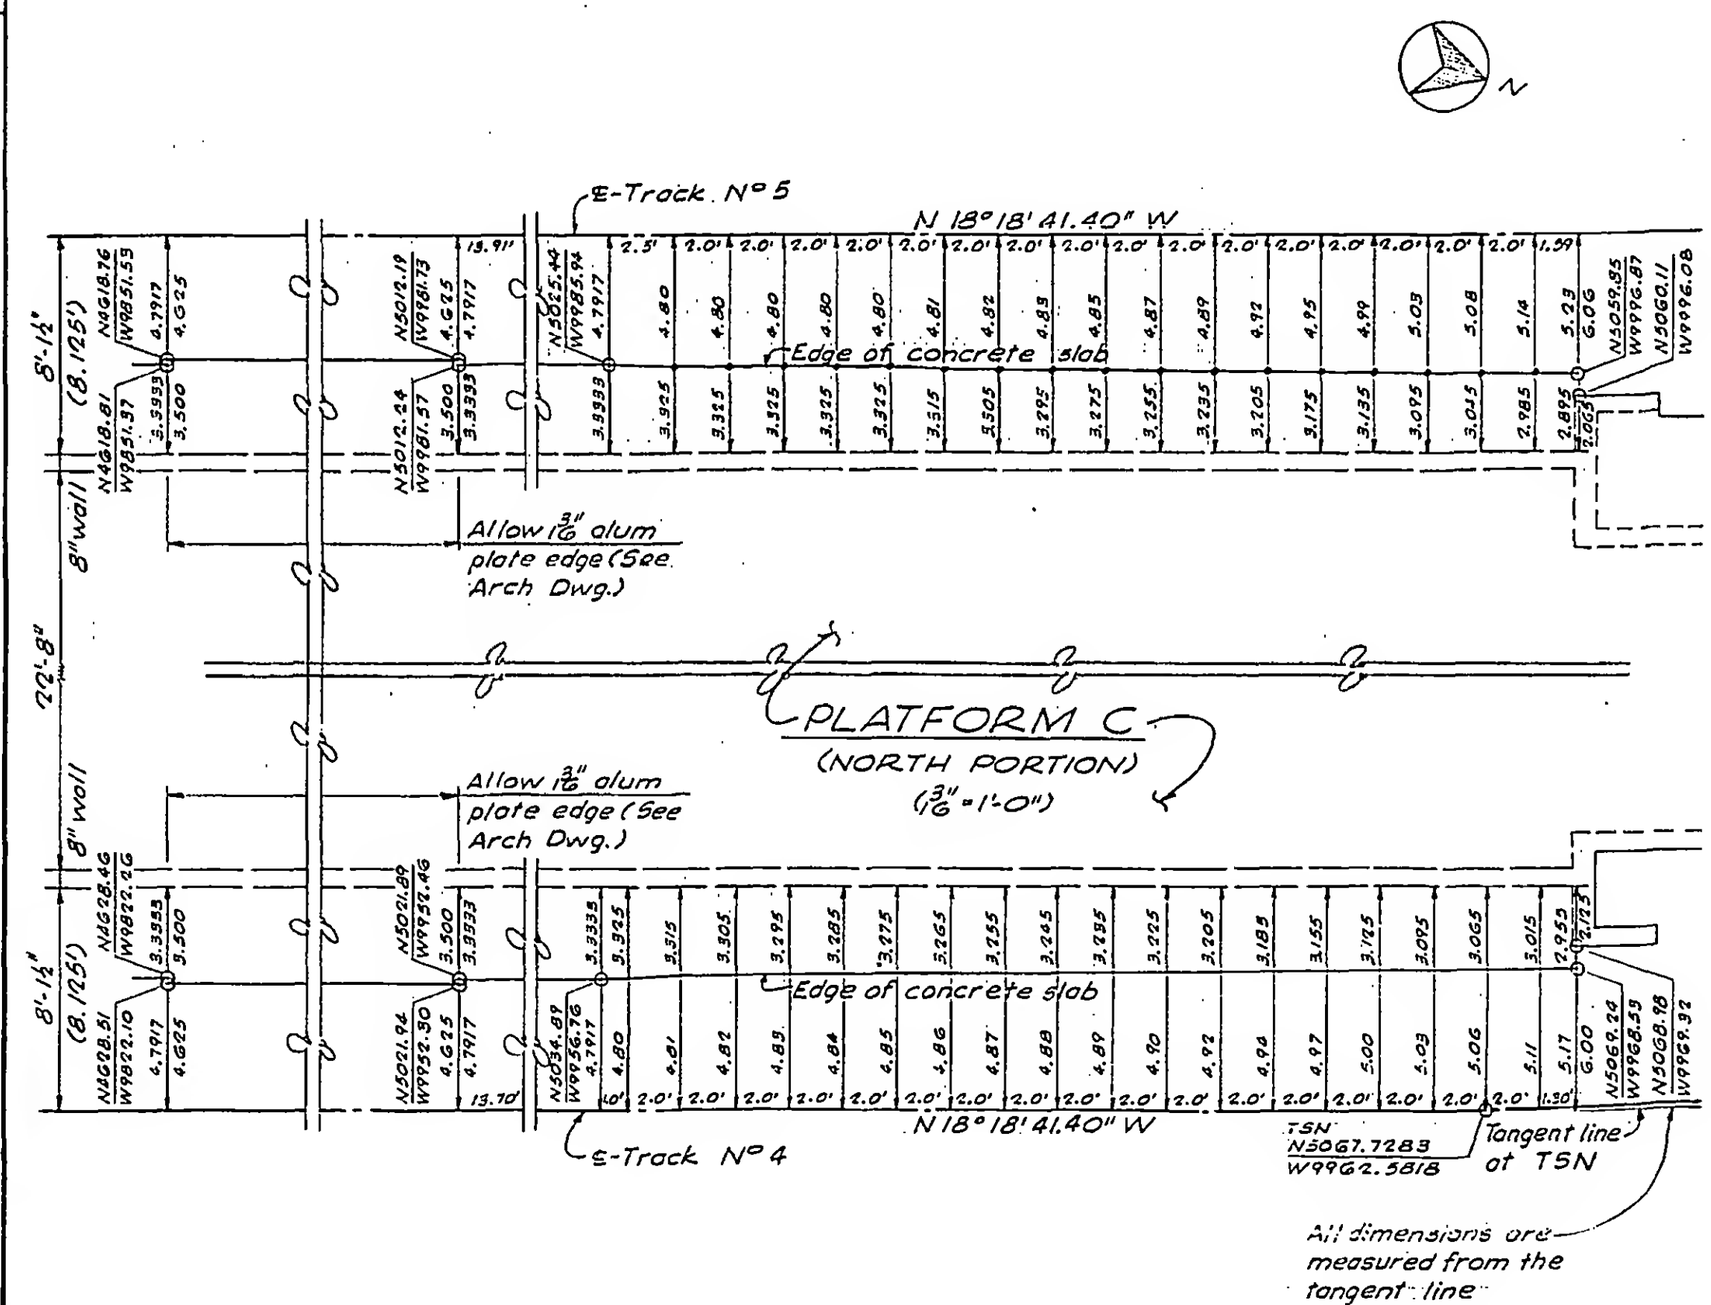

LICENSED PROFESSIONAL ENGINEER — LESLIE E. ROBERTSON — No. 34360 — UNIVERSITY OF THE STATE OF NEW YORK

DESIGNED

DRAWN G. K.

REVIEWED E. L.

Ref. Dwg. HM 224-68 (3-12-69)

8-JK7-4.3