
SKILLING, HELLE, CHRISTIANSEN, ROBERTSON. Structural & Civil Engineers

PROJECT THE WORLD TRADE CENTER | TITLE PATH SECTIONS | DATE 12-10-69

REVISIONS

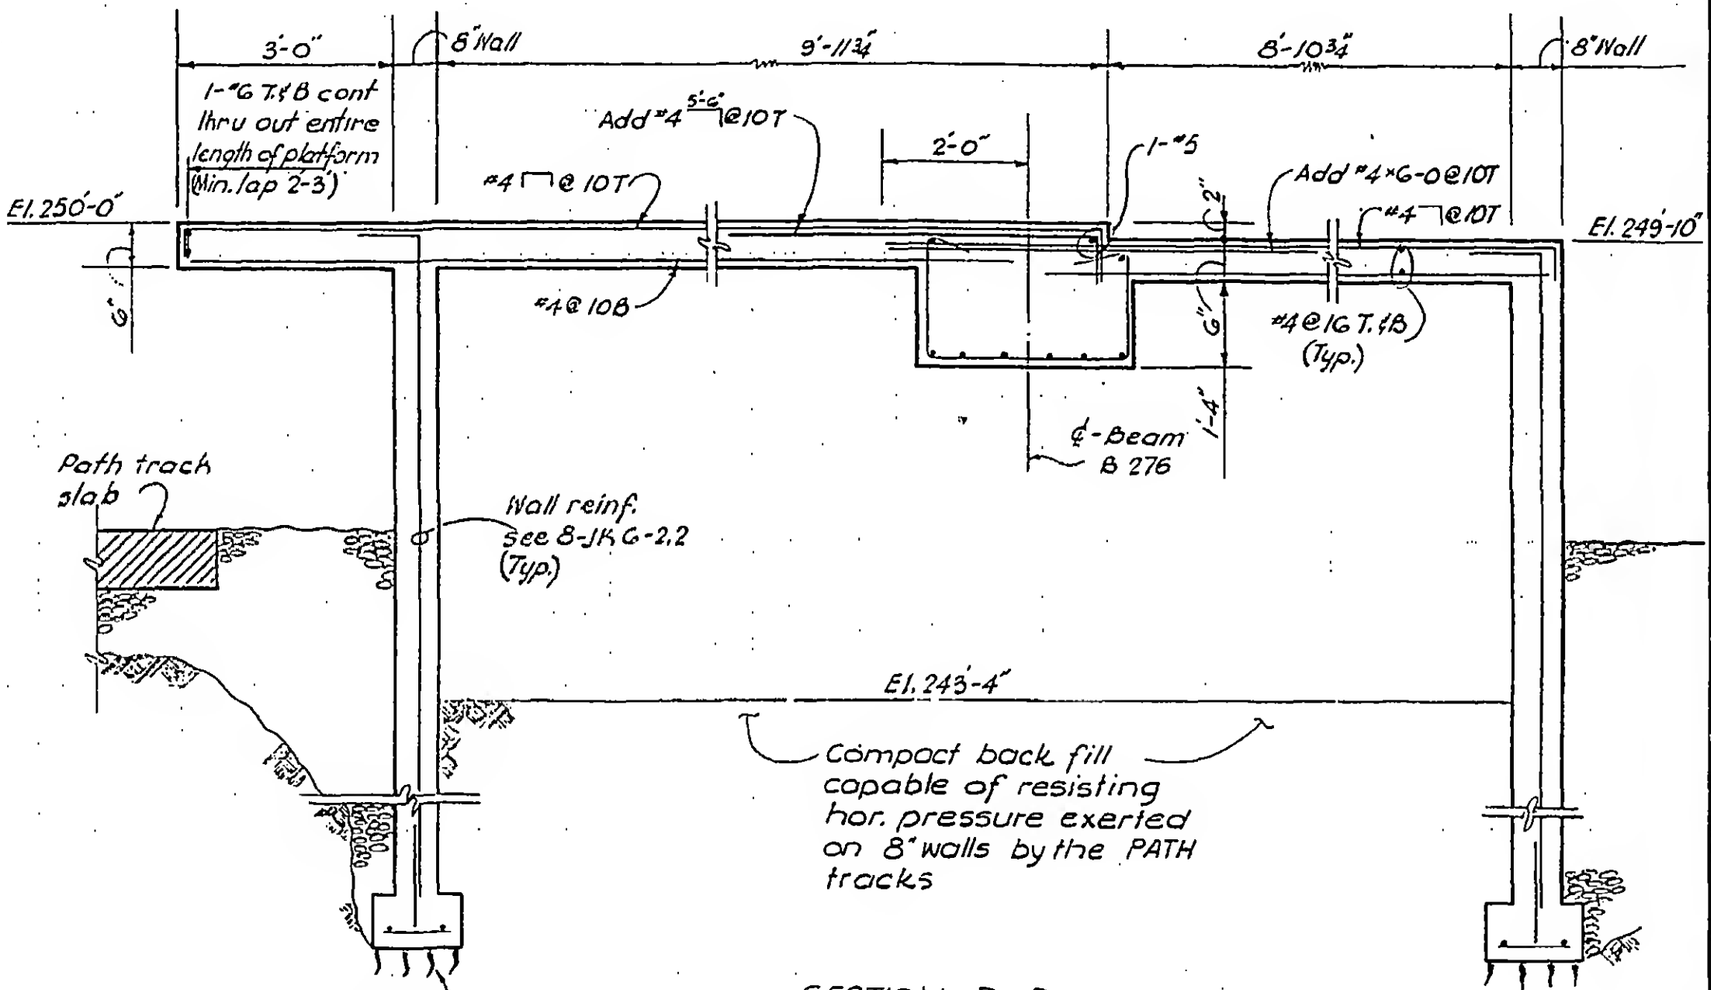


SECTION D-D
(½"=1'-0")

LICENSED PROFESSIONAL ENGINEER LESLIE E. ROBERTSON No. 34360 UNIVERSITY OF THE STATE OF NEW YORK

DESIGNED

DRAWN D.C.Huggins

REVIEWED E.L.

8-JK7-5.4