LICENSED PROFESSIONAL ENGINEER
LESLIE E. ROBERTSON
No. 34590
STATE OF NEW YORK
UNIVERSITY OF


REVISIONS	DESIGNED	DRAWN	APPROVED
2-20-69		S.C.	
3-7-69			
4-21-69			

SKILLING, HELLE, CHRISTIANSEN, ROBERTSON
Structural & Civil Engineers

PROJECT THE WORLD TRADE CENTER

TITLE PATH SECTIONS.

DATE 12-18-68

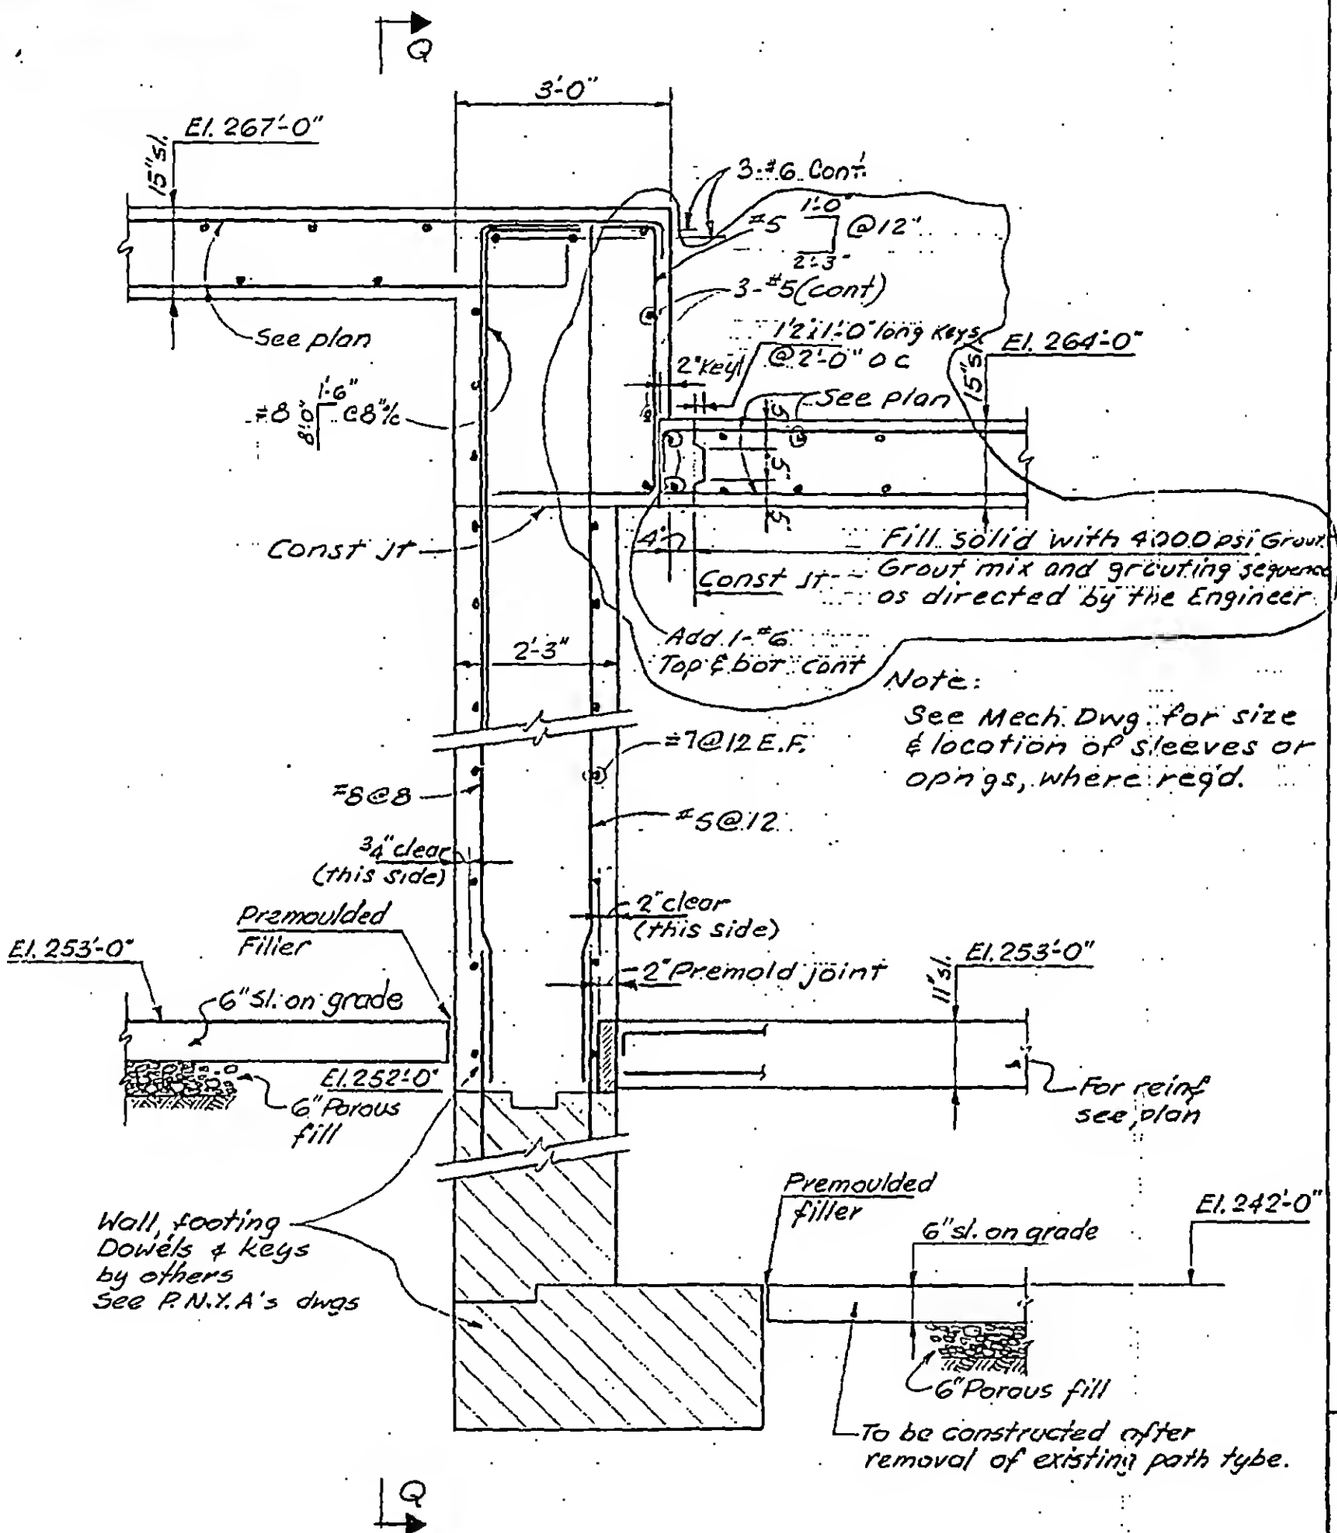

Section P-P

8-JK7-6.9