
SKILLING, HELLE, CHRISTIANSEN, ROBERTSON — Structural & Civil Engineers

PROJECT THE WORLD TRADE CENTER | TITLE PATH SECTIONS | DATE 3-13-70

REVISIONS

3-23-70

3-25-71

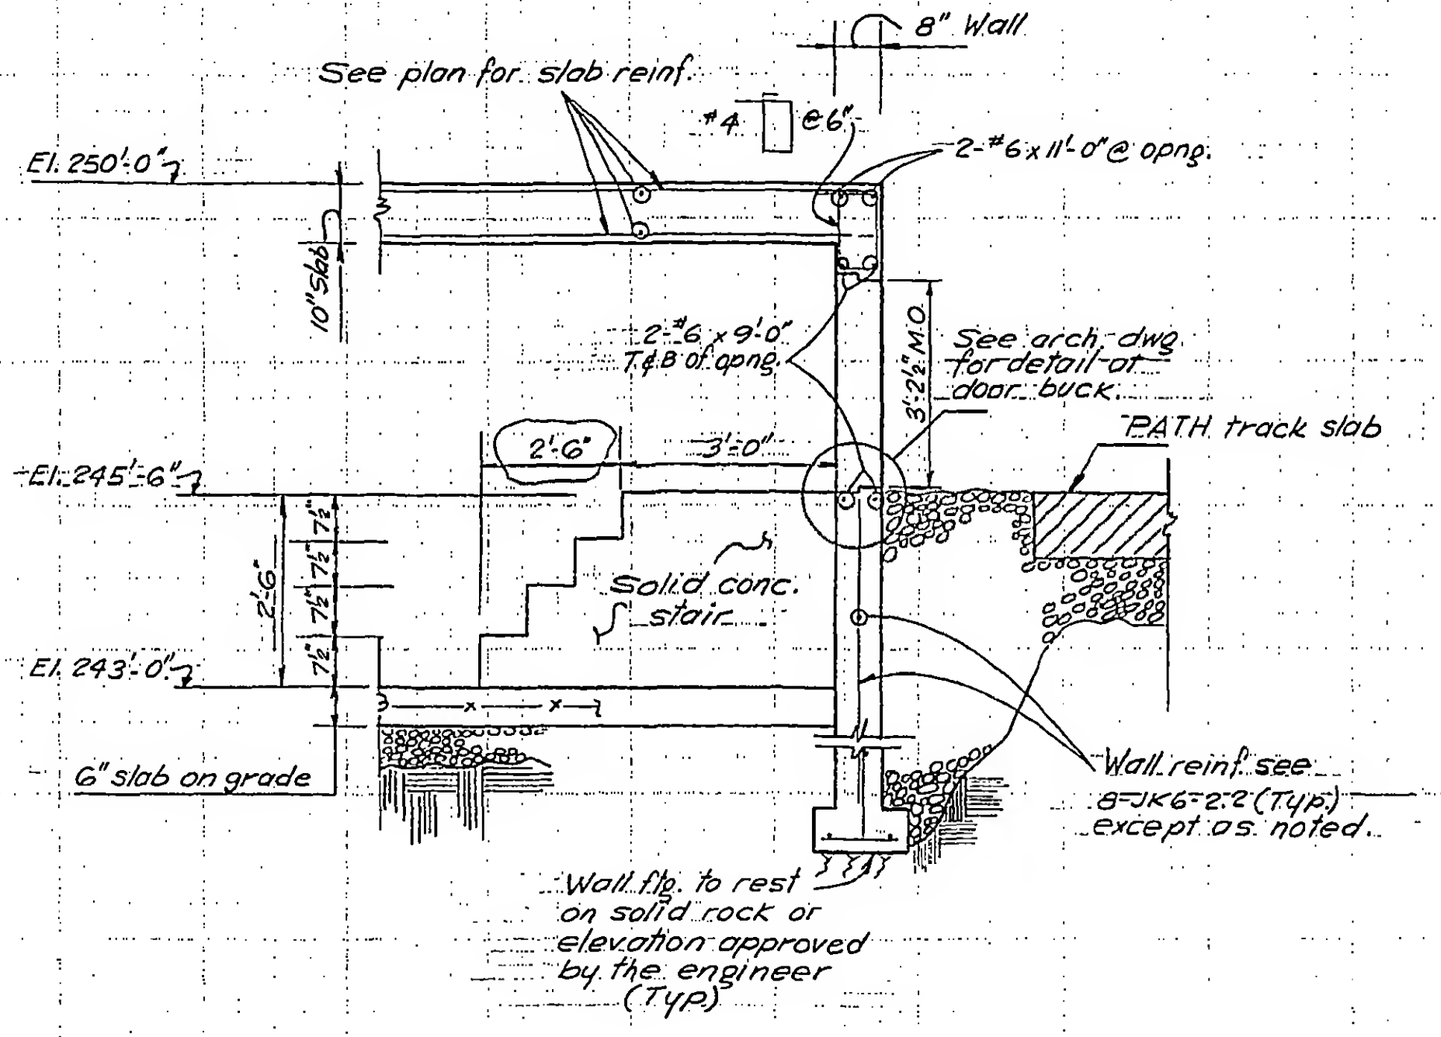

Section X - X

(1'2" = 1'-0")

LICENSED PROFESSIONAL ENGINEER — LESLIE E. ROBERTSON — No. 34360 — UNIVERSITY OF THE STATE OF NEW YORK

DESIGNED

DRAWN V.H.A.

REVIEWED K.H. & E.L.

8-JK7-6.17