
SKILLING, HELLE, CHRISTIANSEN, ROBERTSON · Structural & Civil Engineers

PROJECT THE WORLD TRADE CENTER | TITLE SECTION AT ELEV. 264' | DATE 4-2-69

REVISIONS

7-10-69

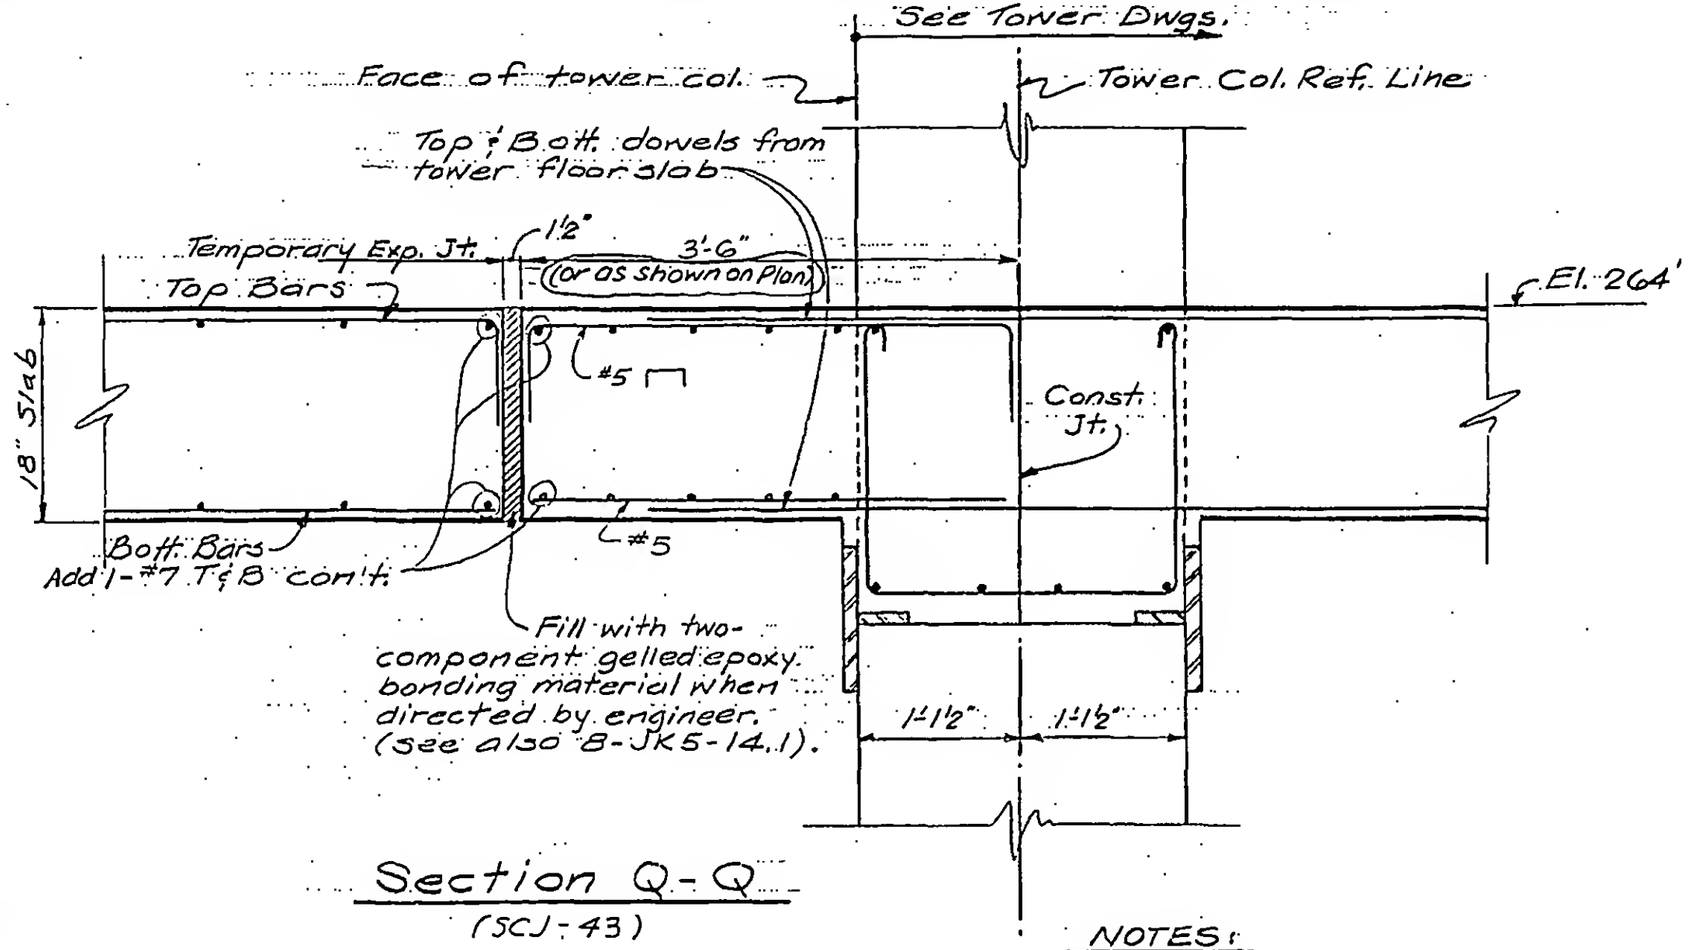

Section Q-Q

(SCJ-43)

NOTES:

1) See also 8-JK5-14.1.

LICENSED PROFESSIONAL ENGINEER
LESLIE E. ROBERTSON
No. 34360
UNIVERSITY OF THE STATE OF NEW YORK

DESIGNED

DRAWN G.J.S.

REVIEWED E.L.

8-JK7-7.8