
SKILLING, HELLE, CHRISTIANSEN, ROBERTSON — Structural & Civil Engineers

PROJECT: THE WORLD TRADE CENTER | TITLE: SECTIONS AT EL 264'-0" | DATE: 9-17-69

REVISIONS


J-76/52

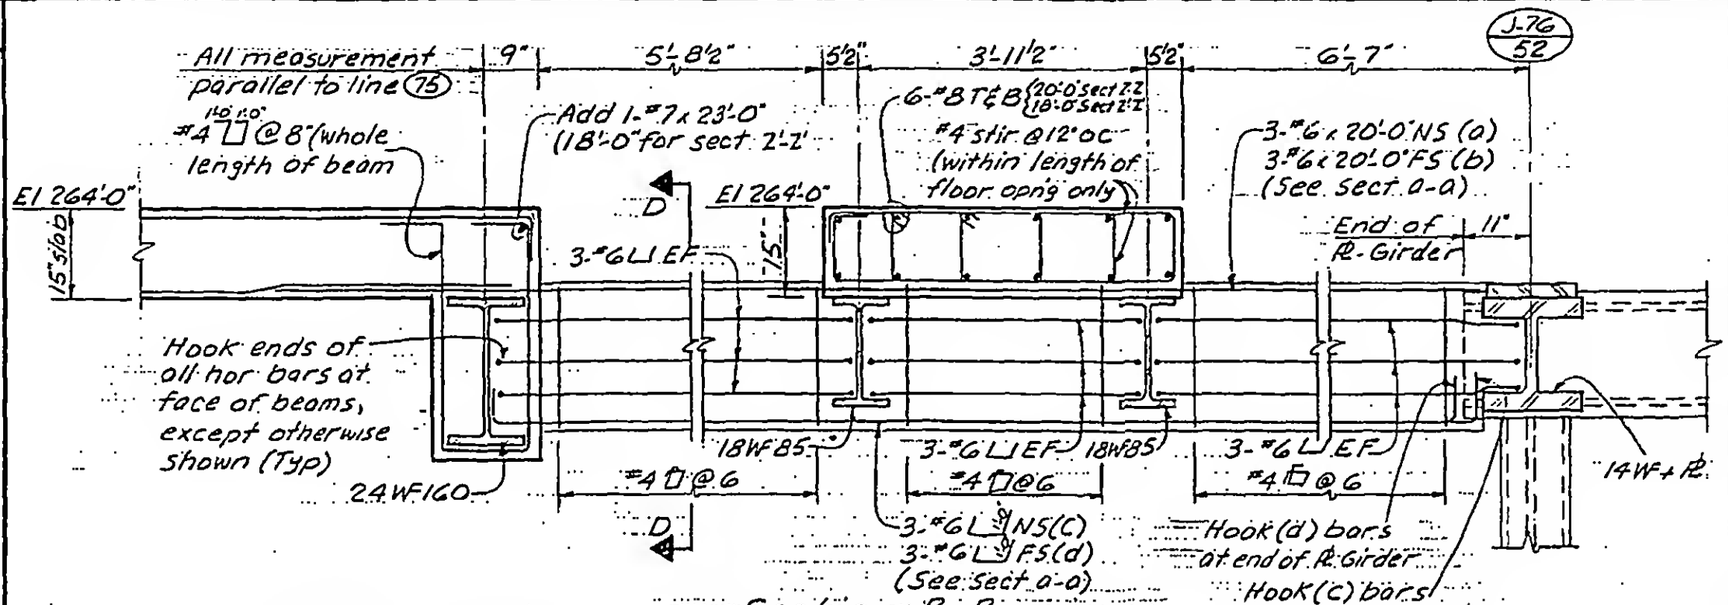

Section B-B


Section C-C (opp hand)

(½" = 1'-0")

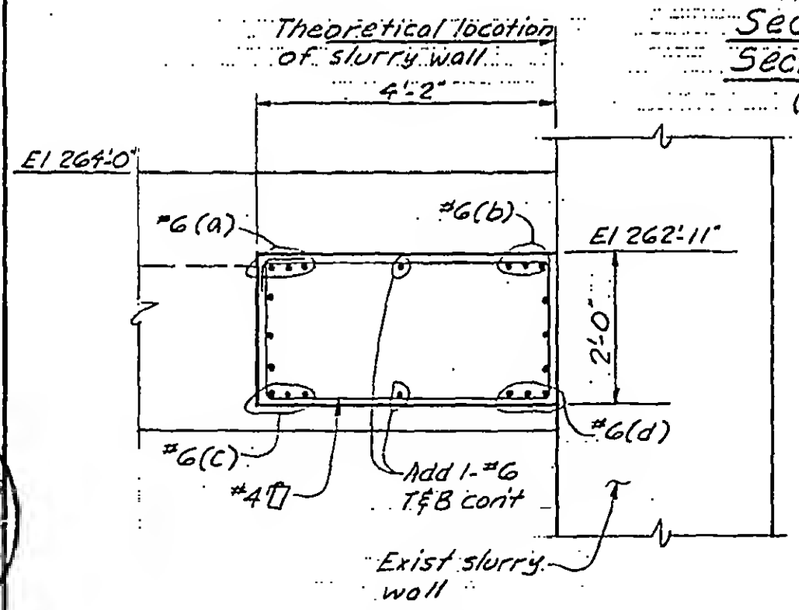

Section D-D

(½" = 1'-0")

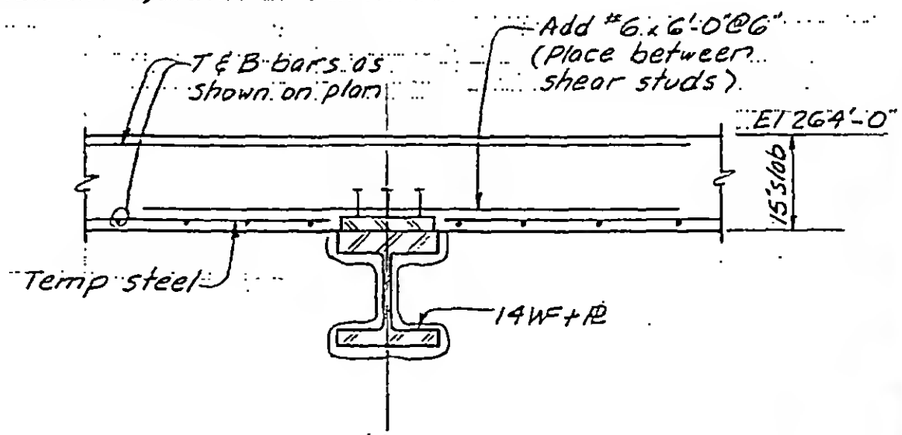

Section E-E

(½" = 1'-0")

LICENSED PROFESSIONAL ENGINEER
LESLIE E. ROBERTSON
No. 34360
UNIVERSITY OF THE STATE OF NEW YORK

DESIGNED

DRAWN A.F.

REVIEWED E.L.

8-JK7-8.2