

SKILLING, HELLE, CHRISTIANSEN, ROBERTSON — Structural & Civil Engineers

PROJECT: THE WORLD TRADE CENTER | TITLE: SECTION AT El. 264'-0" | DATE: 2-25-70

REVISIONS

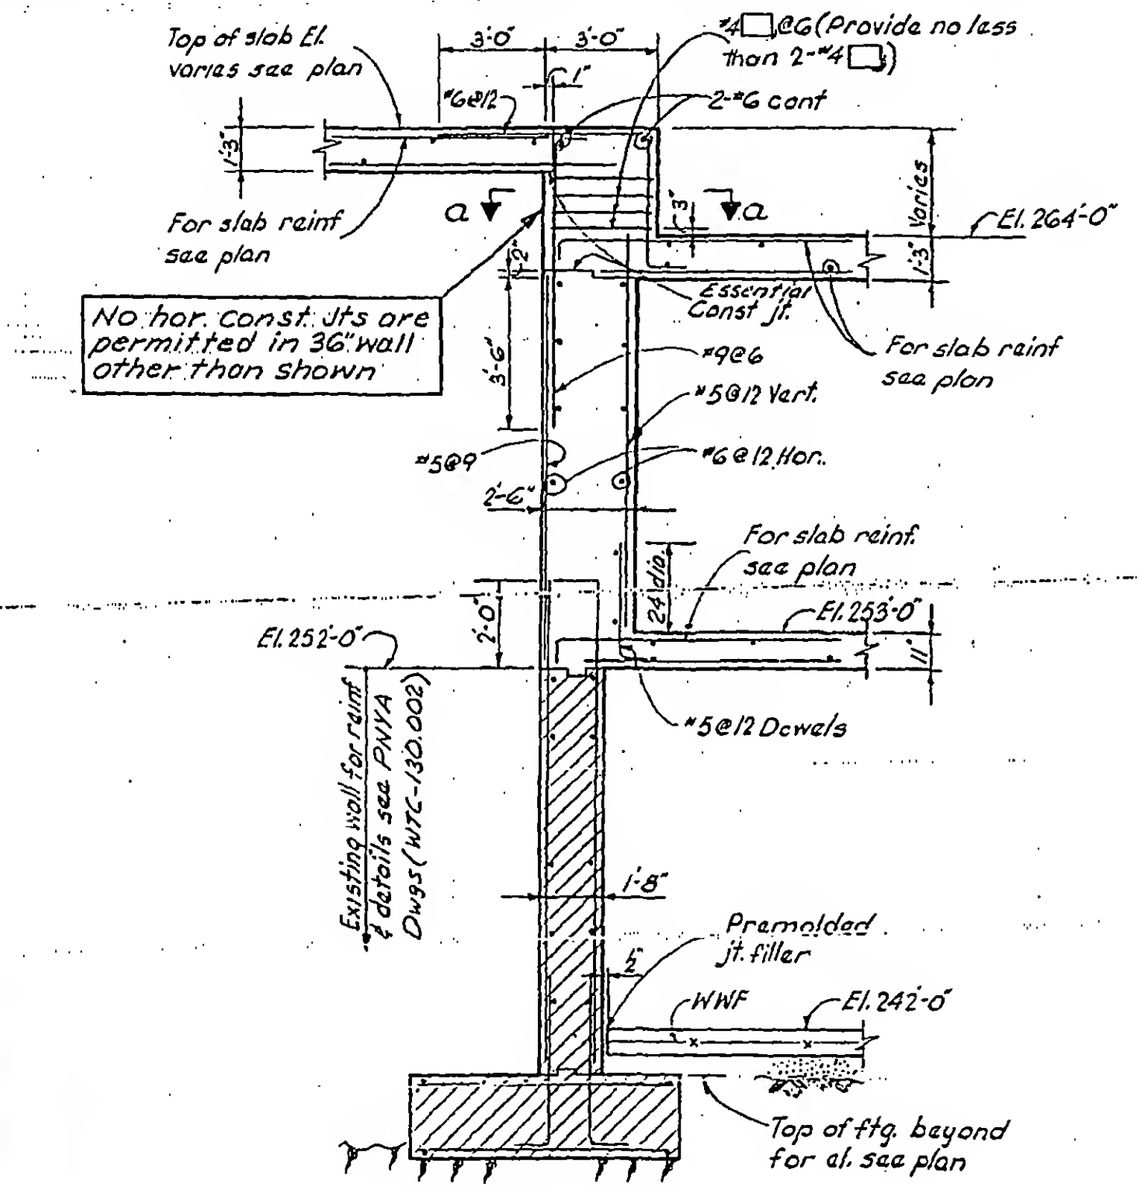

SECTION L-L
(1/4" = 1'-0")

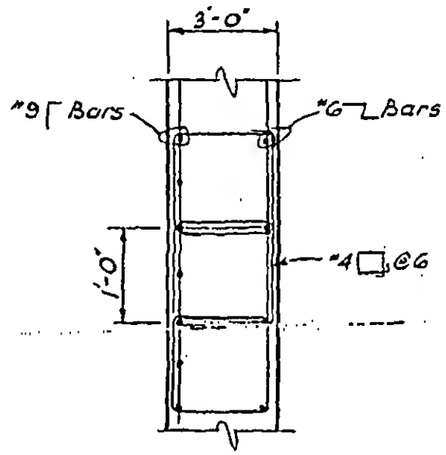

Section a-a

LICENSED PROFESSIONAL ENGINEER
LESLIE E. ROBERTSON
No 34360
UNIVERSITY OF THE STATE OF NEW YORK

DESIGNED: D. Liu
DRAWN: D. Huggins
REVIEWED: E.L.

8-JK7-8.6