
SKILLING - HELLE - CHRISTIANSEN - ROBERTSON Structural & Civil Engineers

PROJECT THE WORLD TRADE CENTER | TITLE CONCRETE ENCASEMENT OF STEEL COLUMNS | DATE 5-1-68

REVISIONS

10-21-68

4-9-69

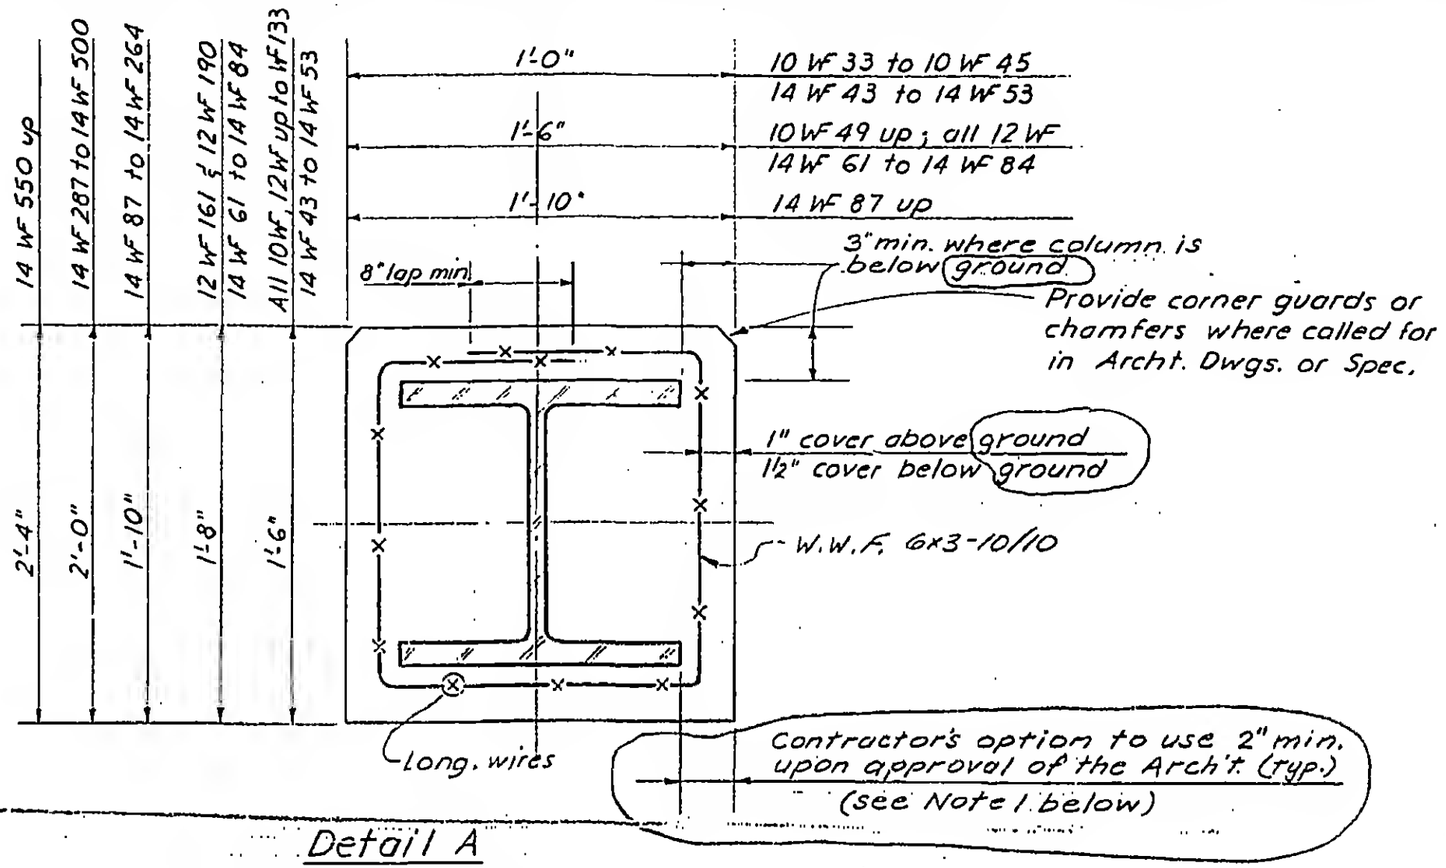

Detail A
Concrete Encasement to Steel Column

(f'c = 2500 psi)

Note:

1. Dimensions do not apply where otherwise shown in Plans & Details or special sizes as shown on Arch't. Dwgs.
2. See 8-JKG-11.2 and 11.3 for Detail of conc. Walls at Steel Columns
3. Conc. encasement for steel cols. are req'd for all cols. below floor at El. 310, except otherwise noted

PROFESSIONAL ENGINEER LESLIE E. ROBERTSON No. 34360 UNIVERSITY OF THE STATE OF NEW YORK

DRAWN S.C.

REVIEWED E.L.

8-JK6-11.1