
SKILLING, HELLE, CHRISTIANSEN, ROBERTSON — Structural & Civil Engineers

PROJECT: THE WORLD TRADE CENTER | TITLE: ALTERNATE DET. OF FLOOR SUPPORT AT PERIMETER WALL | DATE: 7-22-69

REVISIONS
3-2-70
4-24-70

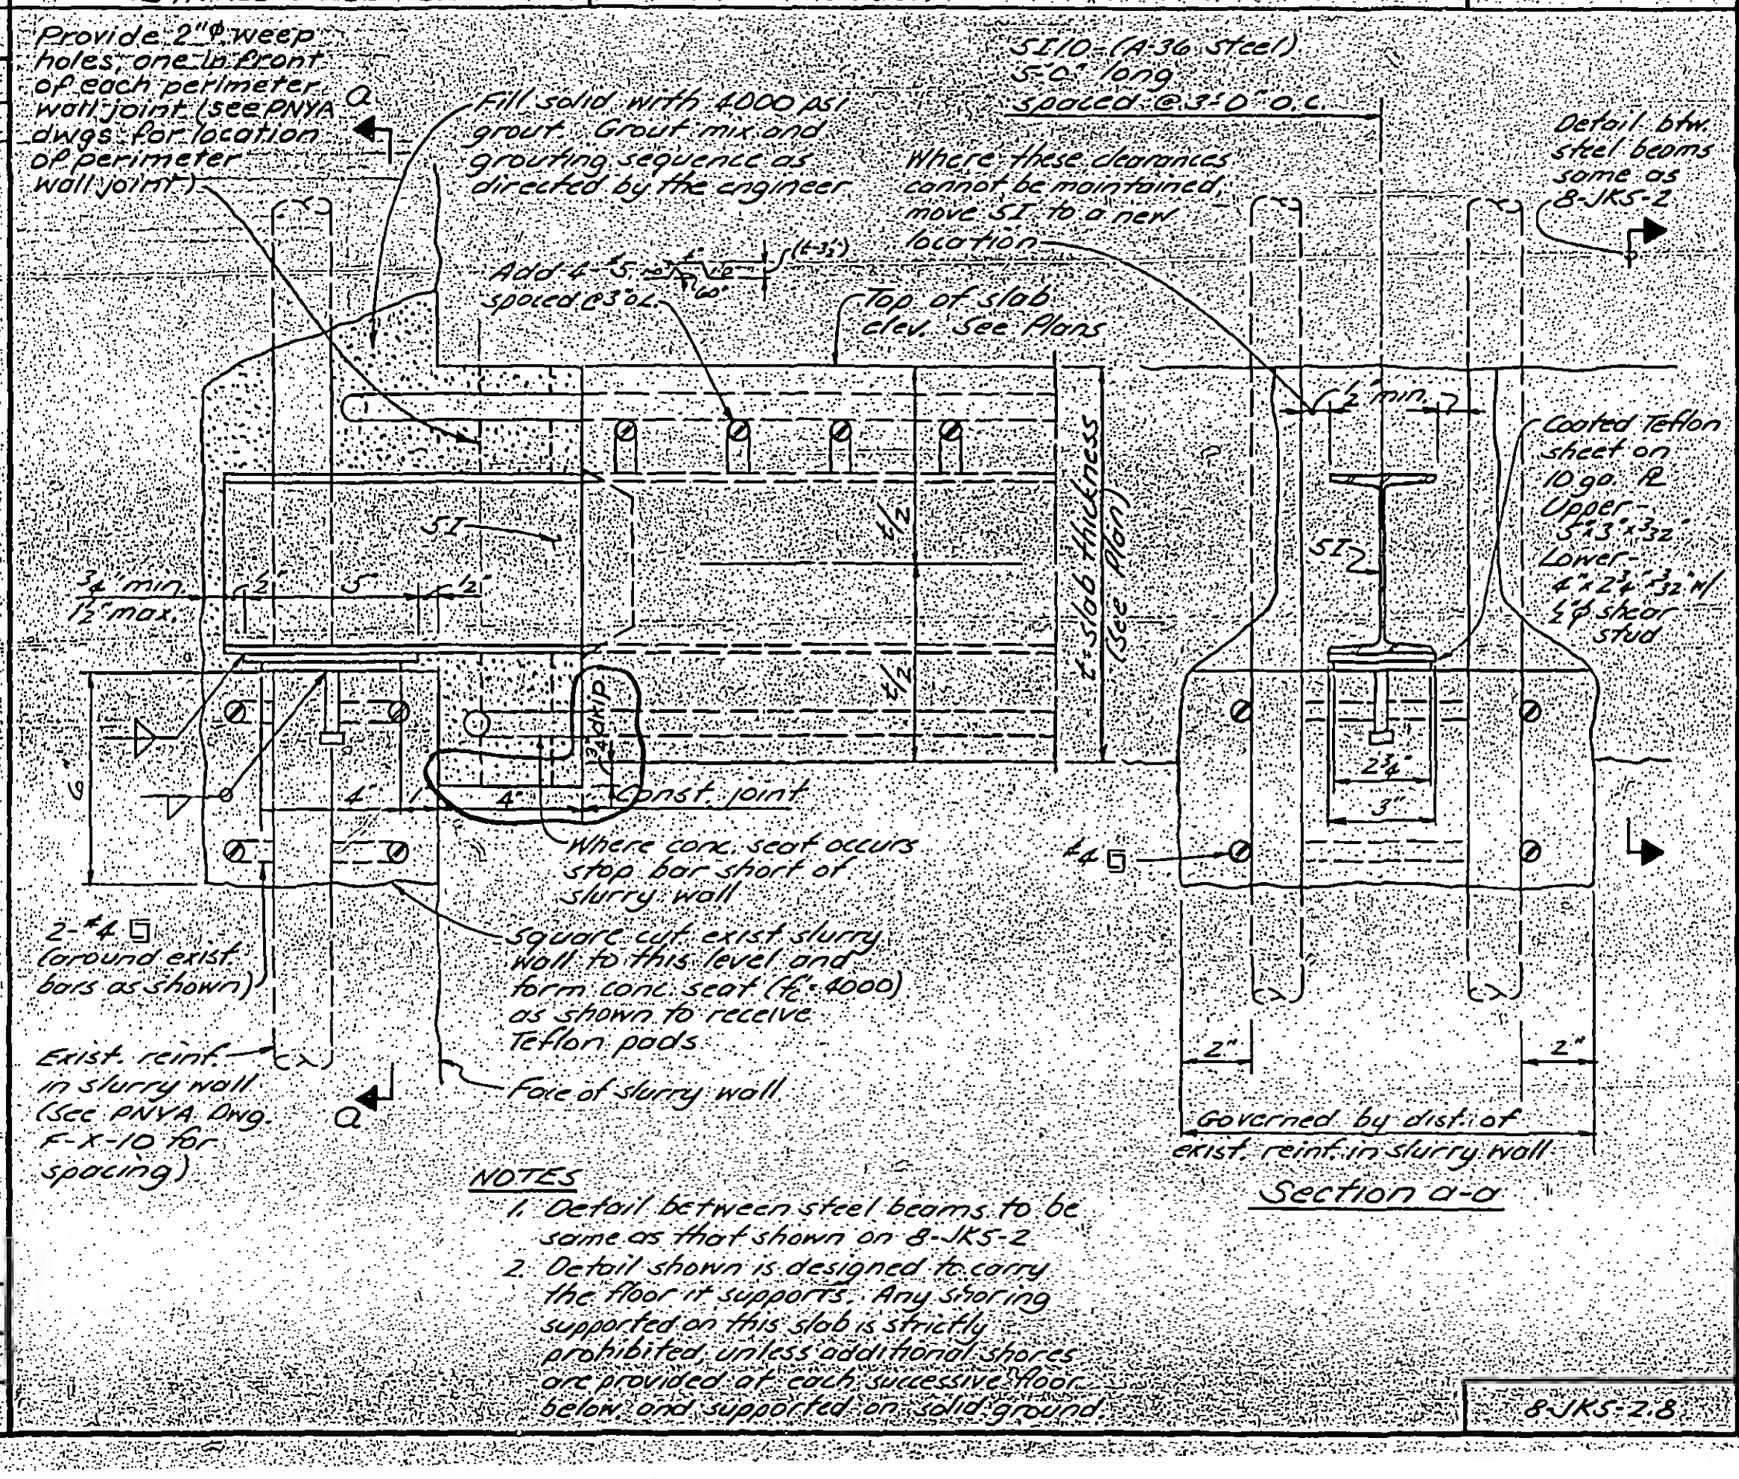

NOTES
1. Detail between steel beams to be same as that shown on 8-JK5-2
2. Detail shown is designed to carry the floor it supports. Any shoring supported on this slab is strictly prohibited, unless additional shores are provided at each successive floor below and supported on solid ground.

LICENSED PROFESSIONAL ENGINEER — LESLIE E. ROBERTSON — No. 34360 — UNIVERSITY OF THE STATE OF NEW YORK

DESIGNED
DRAWN J. Adams
REVIEWED E.L.

8-JK5-2.8