
WORTHINGTON, SKILLING, HELLE & JACKSON Civil & Structural Engineers

PROJECT THE WORLD TRADE CENTER | TITLE TYPICAL FLAT SLAB DETAILS-WITHOUT DROP PANELS | DATE 5-1-68

REVISIONS
12-18-68
1-22-69

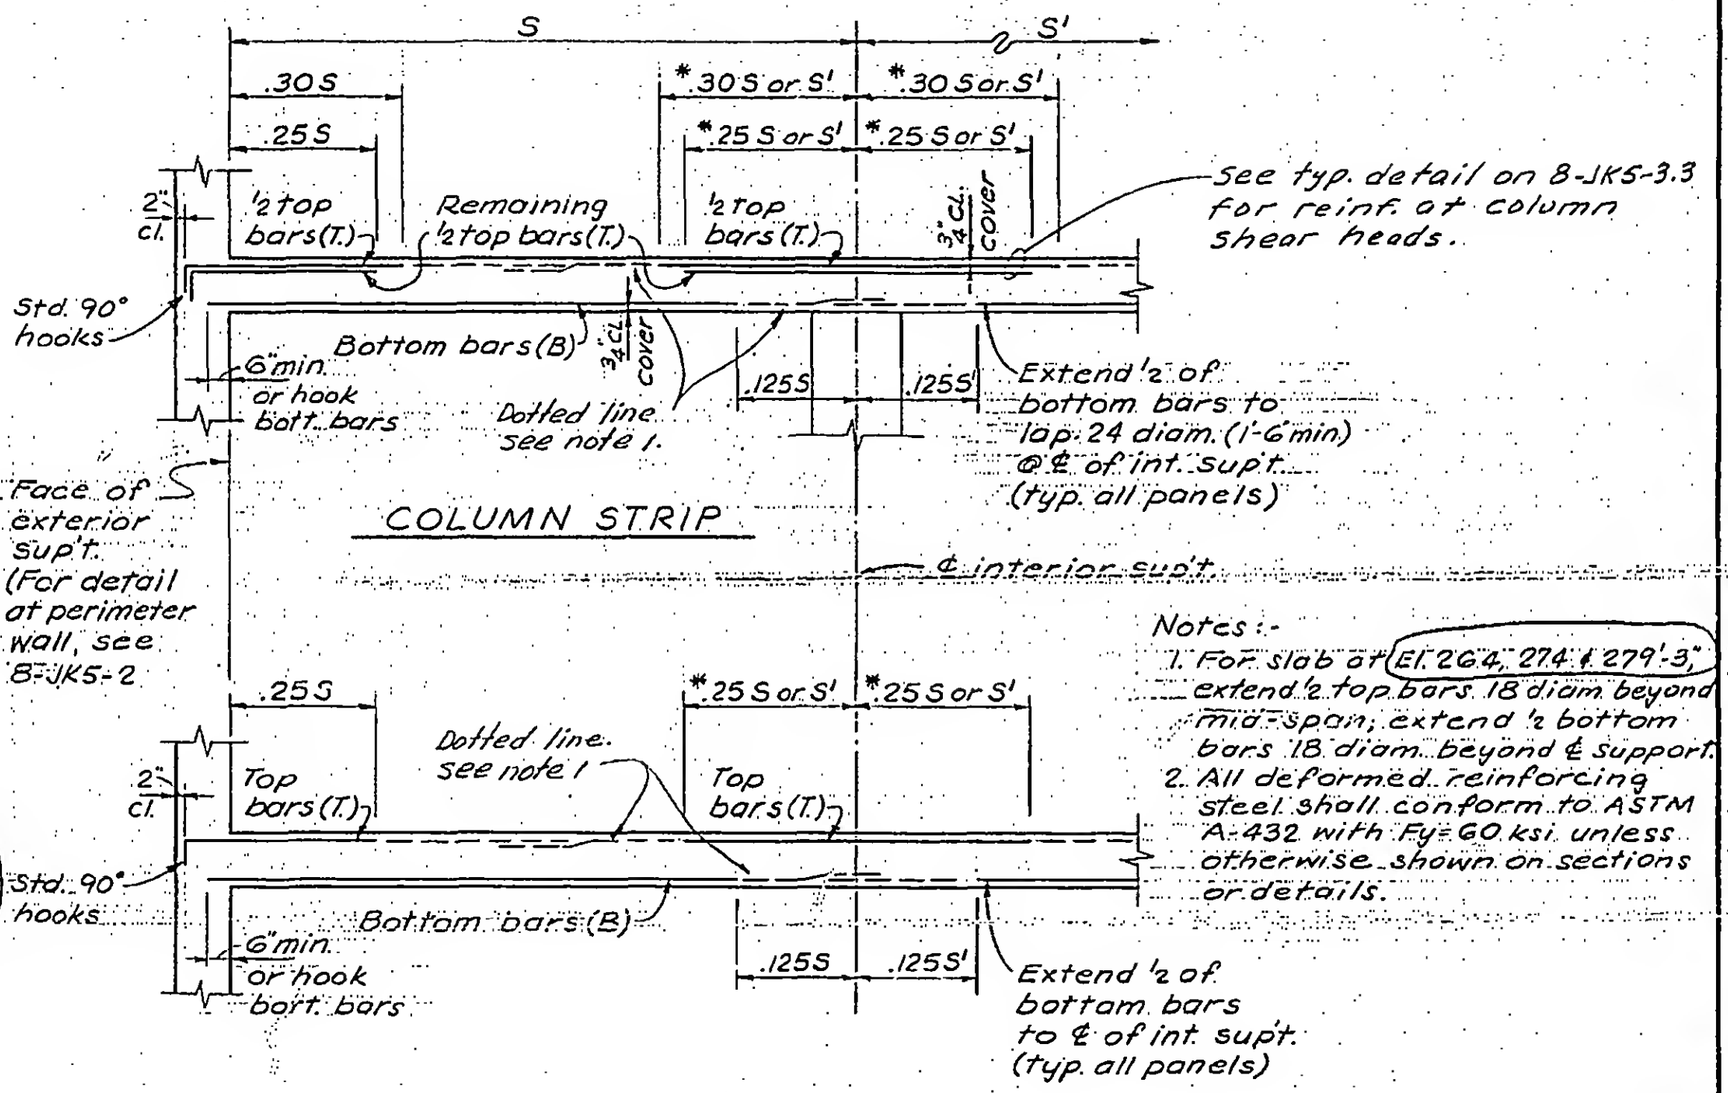

Notes :-
1. For slab at El. 264, 274 & 279'-3", extend ½ top bars 18 diam beyond mid-span; extend ½ bottom bars 18 diam. beyond ℄ support.
2. All deformed reinforcing steel shall conform to ASTM A-432 with Fy=60 ksi unless otherwise shown on sections or details.

* S or S' whichever is larger

LICENSED PROFESSIONAL ENGINEER LESLIE E. ROBERTSON No. 34360 UNIVERSITY OF THE STATE OF NEW YORK

DRAWN S.C.
REVIEWED W.J.M. & E.L.

8-JKS-3.2