
SKILLING, HELLE, CHRISTIANSEN, ROBERTSON — Structural & Civil Engineers


PROJECT THE WORLD TRADE CENTER | TITLE JOINT DETAILS FOR SLAB ON GRADE | DATE 10-6-69

REVISIONS


12-12-69

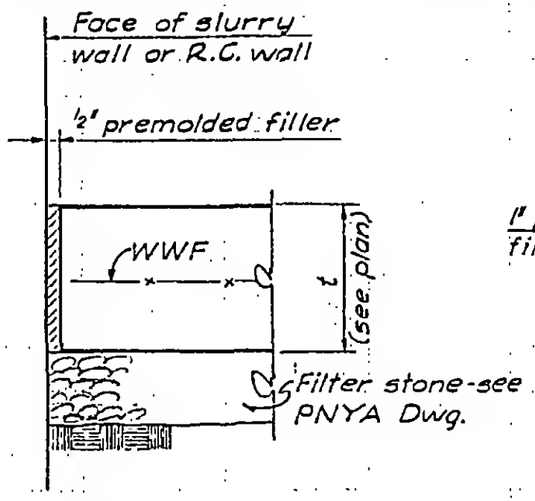

DETAIL 1

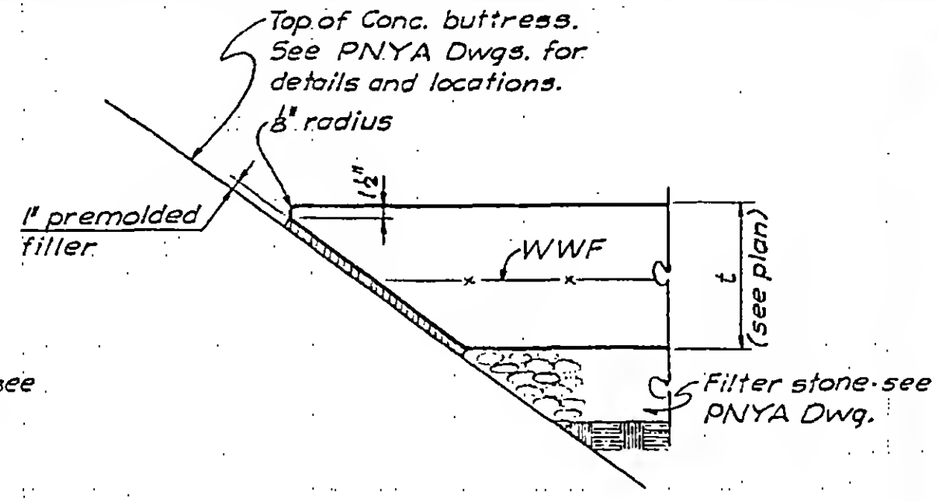

DETAIL 2

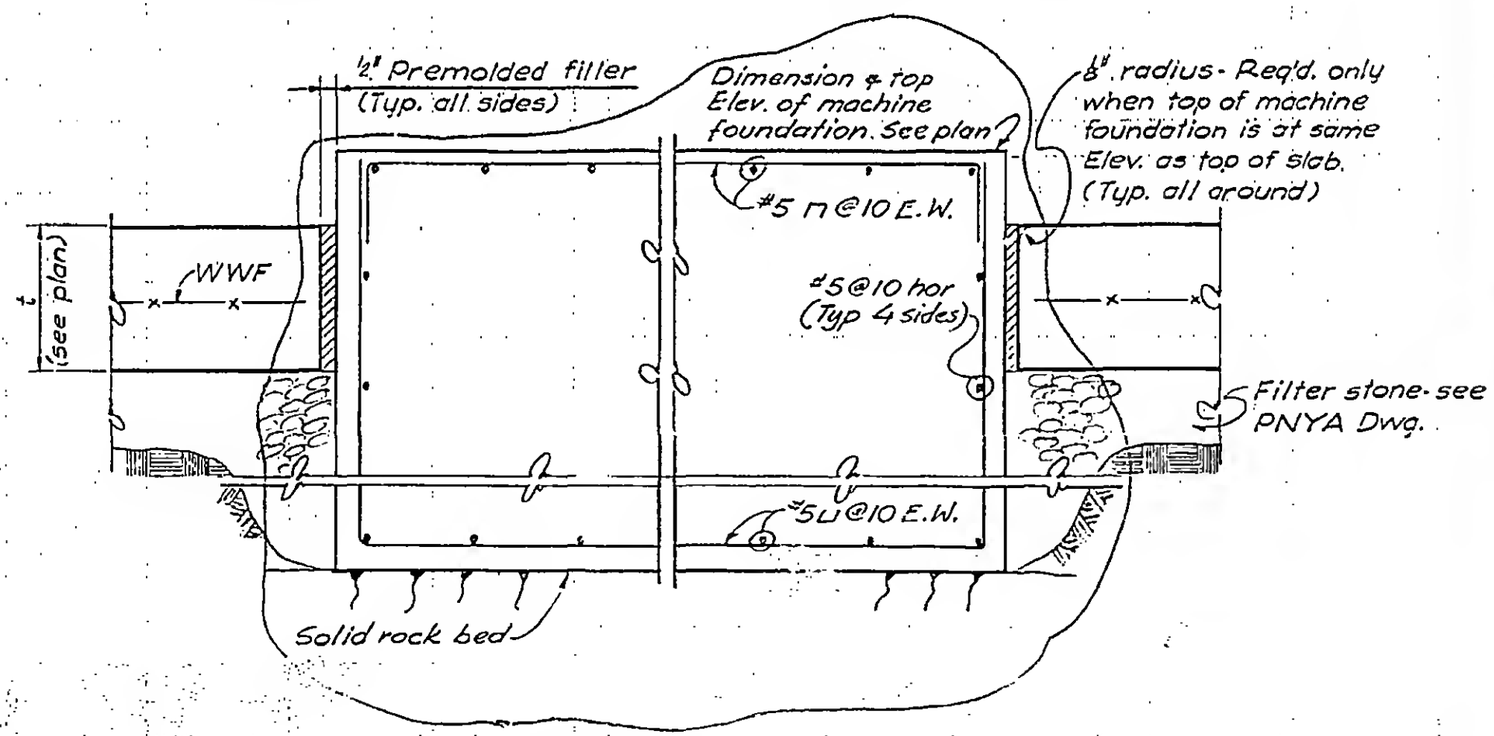

DETAIL 3

LICENSED PROFESSIONAL ENGINEER LESLIE E. ROBERTSON No. 34360 UNIVERSITY OF THE STATE OF NEW YORK

DESIGNED

DRAWN G.F.

REVIEWED E.L.

8-JK5-10.3