
SKILLING, HELLE, CHRISTIANSEN, ROBERTSON — Structural & Civil Engineers

PROJECT: THE WORLD TRADE CENTER | TITLE: FOUNDATION UNDER TEL CO GENERATORS DG-1, DG-3, DG-4 & DG-5 | DATE: 4-1-71

REVISIONS

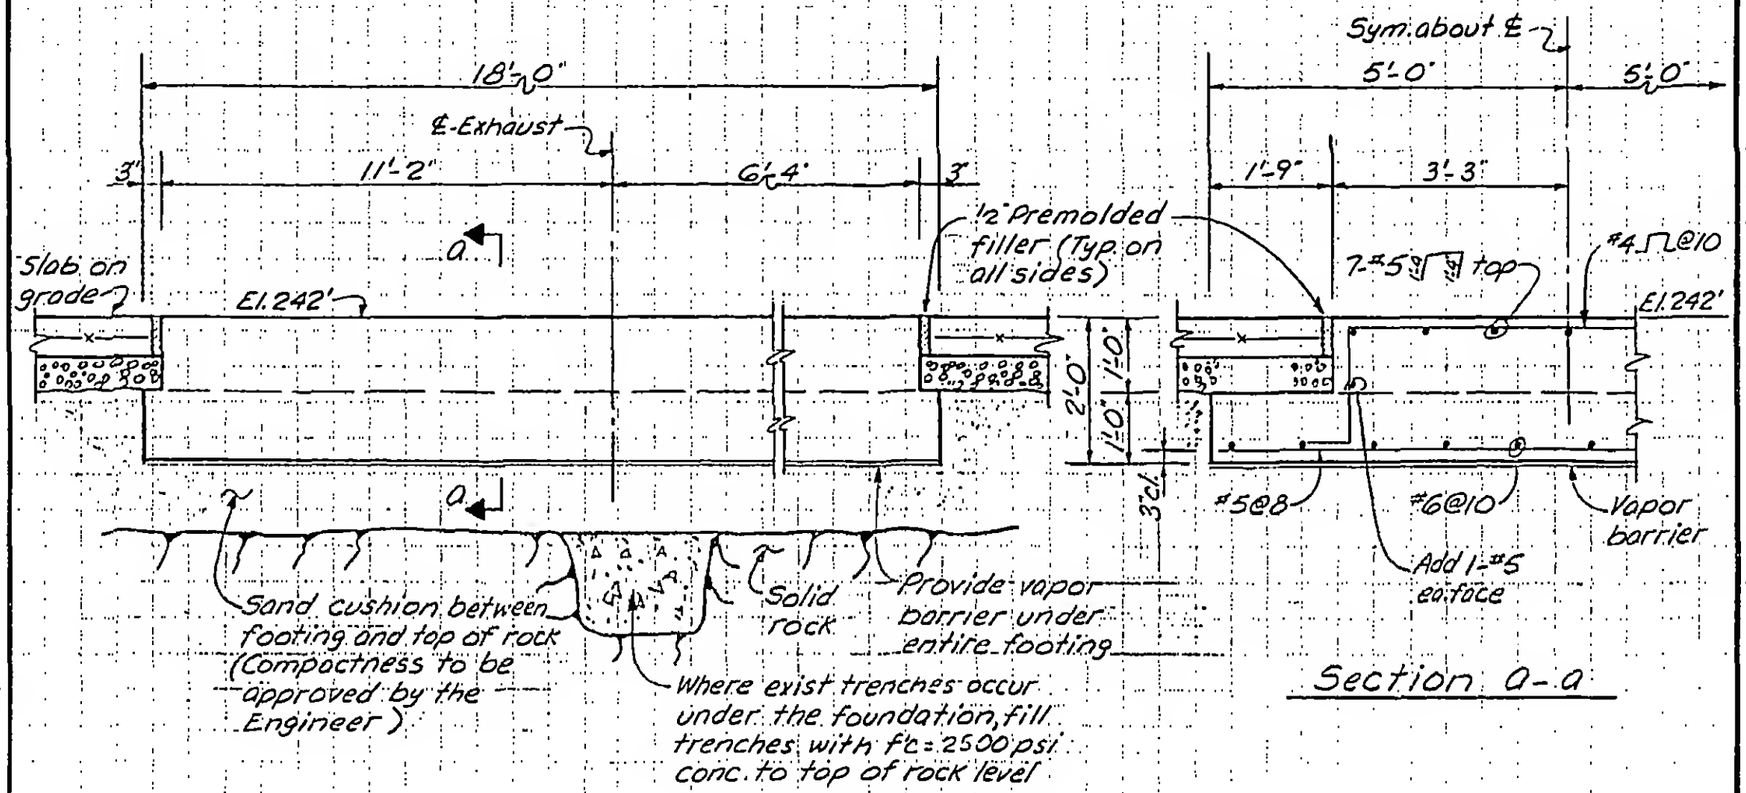

Section a-a

Notes:

1. Foundation layouts are based on POPE, EVANS & ROBBINS Dwg. M-101 (8-1-70)
2. Pads for Diesel-Generators are based on WHITE MOTOR CORP MACHINE as shown on POPE, EVANS & ROBBINS Dwg. SK-383-51 (Rev. date 12-10-69)
3. No anchor bolts are required.

LICENSED PROFESSIONAL ENGINEER — LESLIE E. ROBERTSON — No. 34360 — UNIVERSITY OF THE STATE OF NEW YORK

DESIGNED: E. LIU

DRAWN: A. FRANQUI

REVIEWED:

8-JKS-10.10