
SKILLING, HELLE, CHRISTIANSEN, ROBERTSON — Structural & Civil Engineers

PROJECT: THE WORLD TRADE CENTER | TITLE: DETAIL OF CONC. PROTECTION AROUND OIL SEPARATOR | DATE: 4-1-71

REVISIONS

(ZONE K-1)

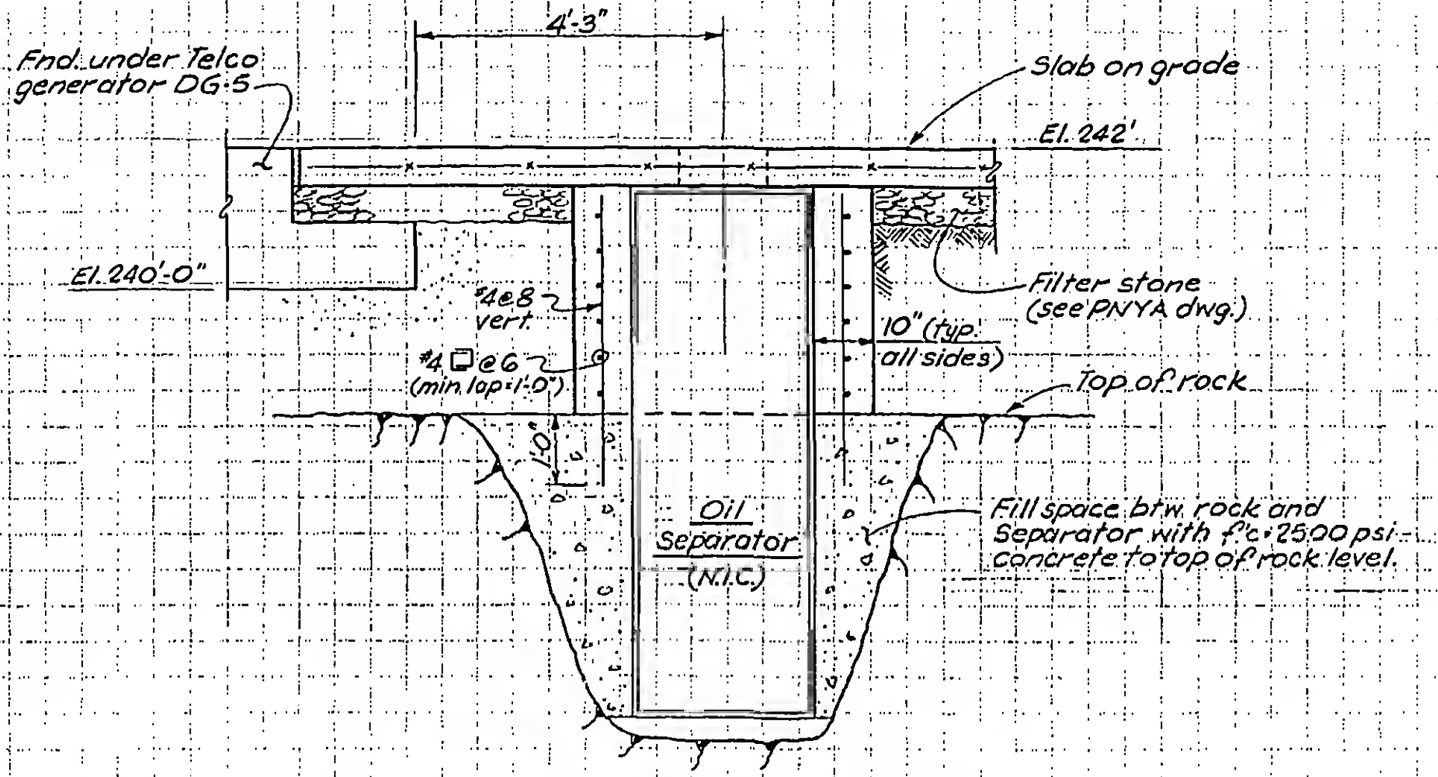

LICENSED PROFESSIONAL ENGINEER — LESLIE E. ROBERTSON — No. 34560 — UNIVERSITY OF THE STATE OF NEW YORK

DESIGNED: E.L.

DRAWN: S.C.

REVIEWED:

8-JK5-10.12